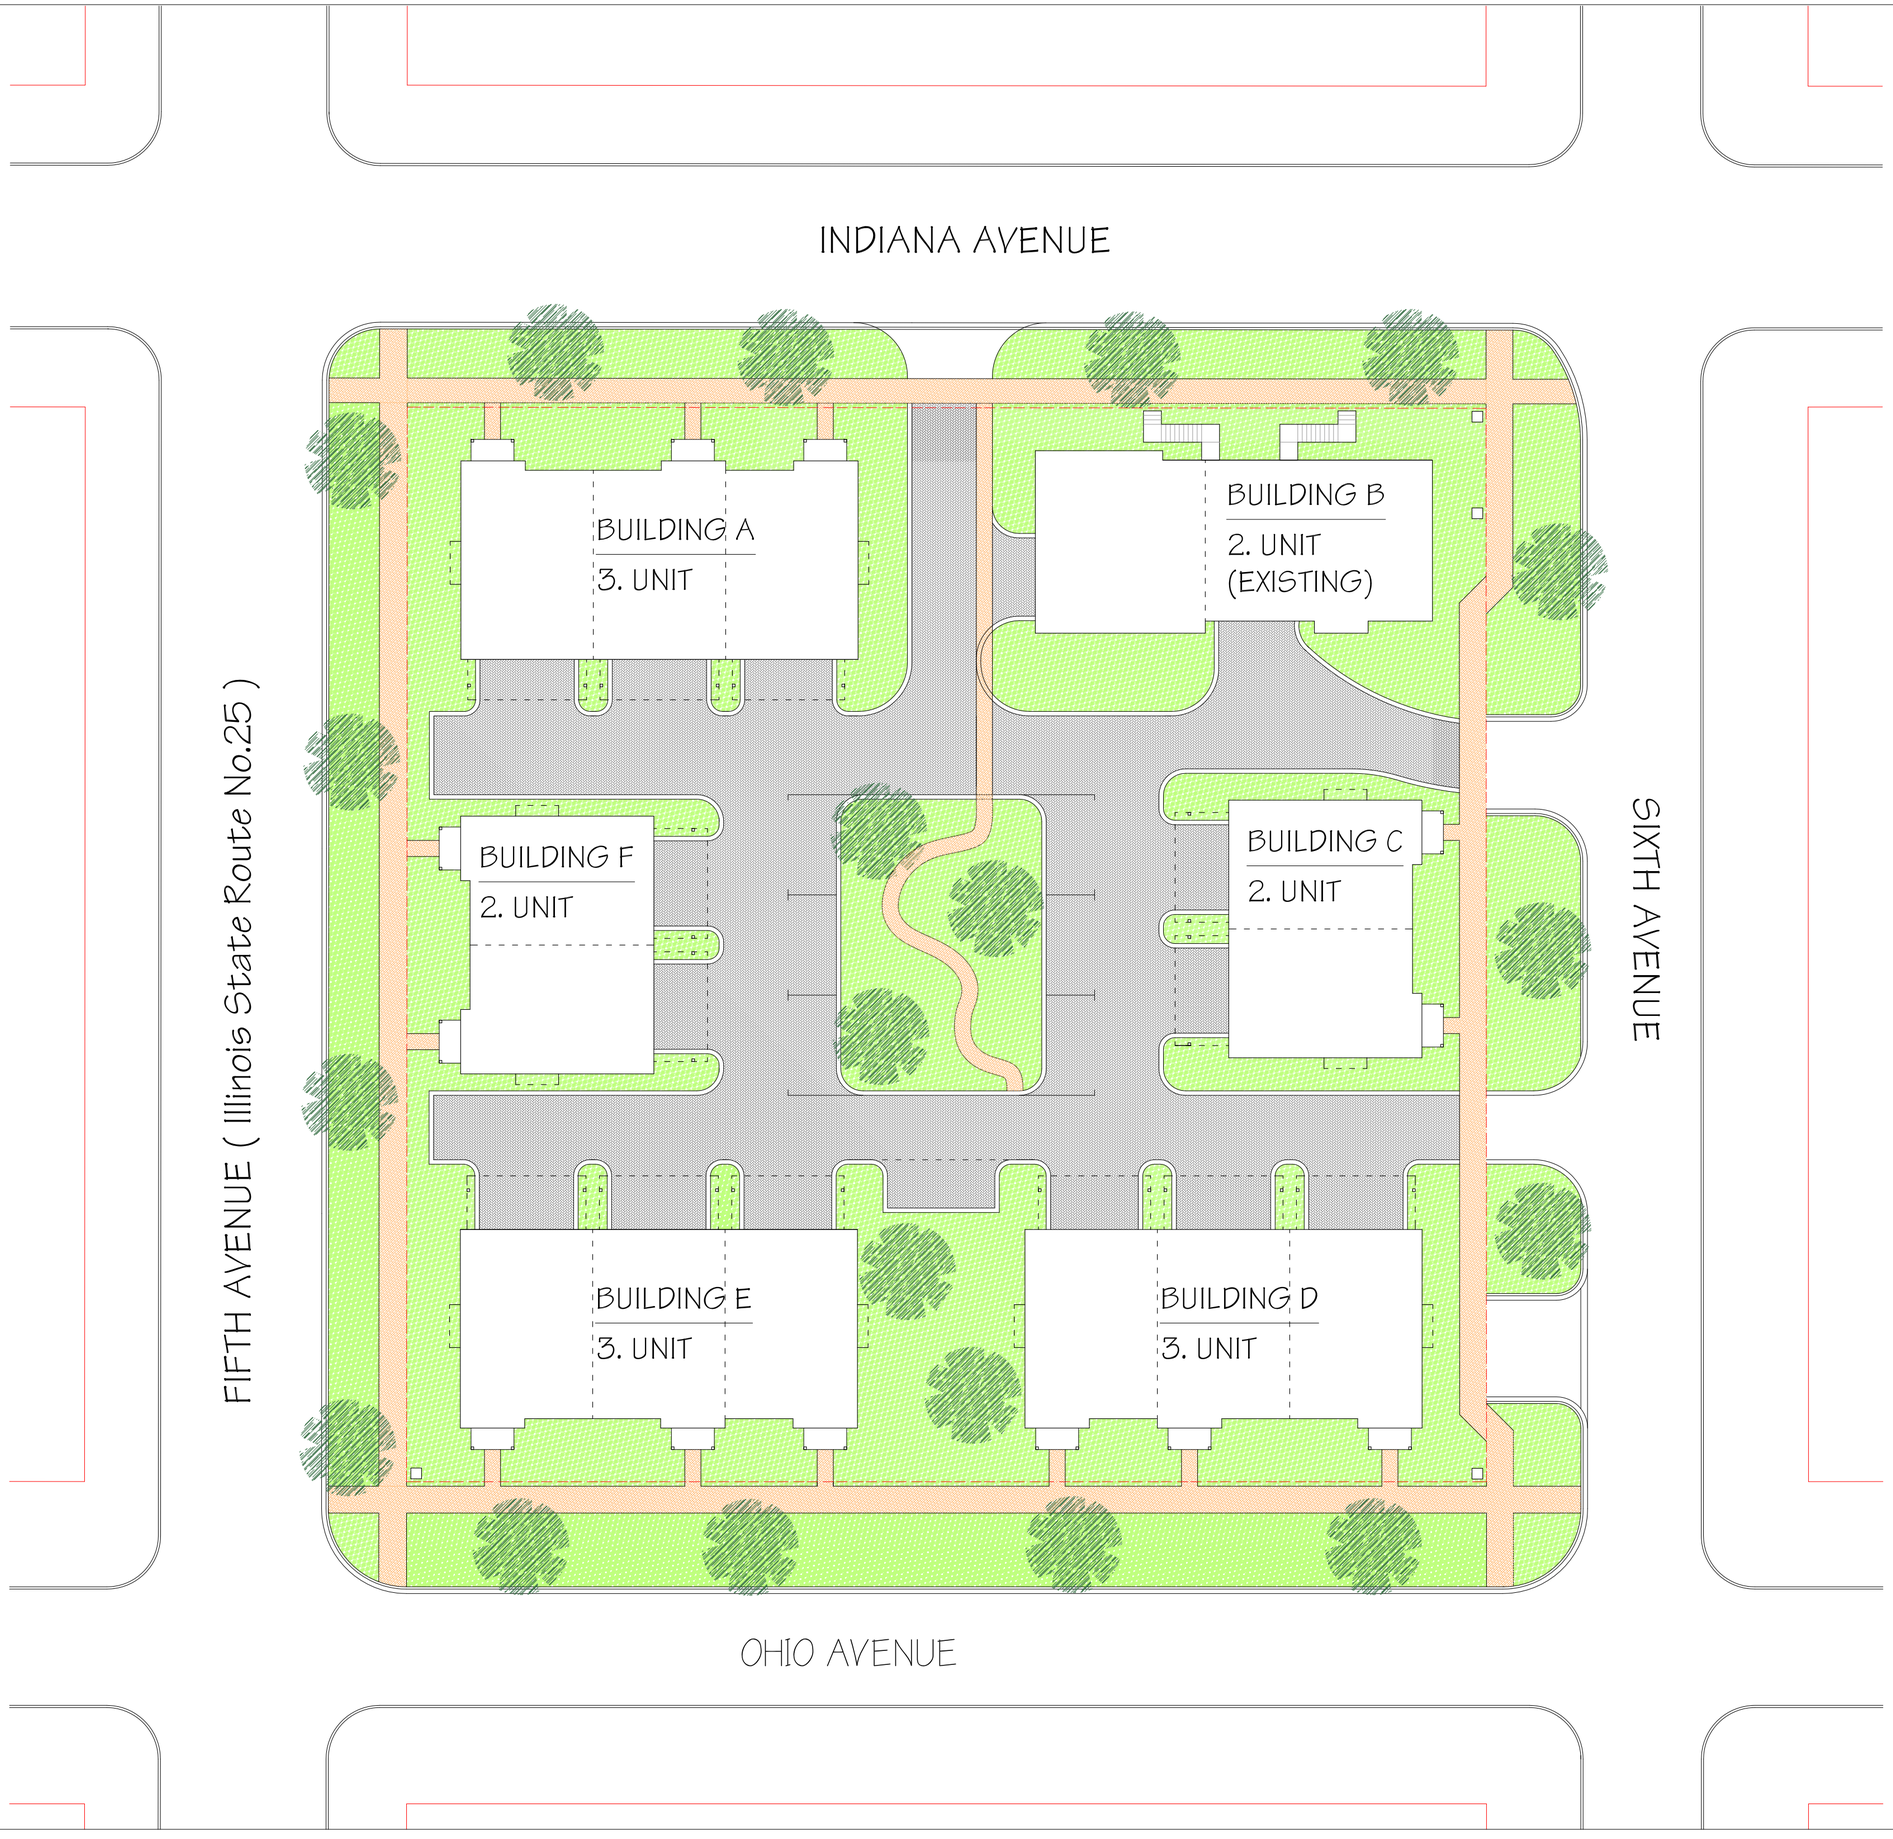

0 10' 20' 40'

1 INCH = 20 FEET

N.

SITE INFORMATION PROPOSED

TOTAL BUILDINGS	SF= 13742
TOTAL PAVING	SF= 11392
SIDEWALK	SF= 1863
TOTAL GREEN	SF= 13253
TOTAL LOT AREA	SF= 40250

UNITS

EXISTING UNITS*	2
PROPOSED UNITS	13
TOTAL UNITS	15
*EXISTING UNITS TO REMAIN	2

PROPOSED TOWNHOMES:

FOXWOOD SQUARE
ST. CHARLES, IL

MARSHALL ARCHITECTS 3-20-13