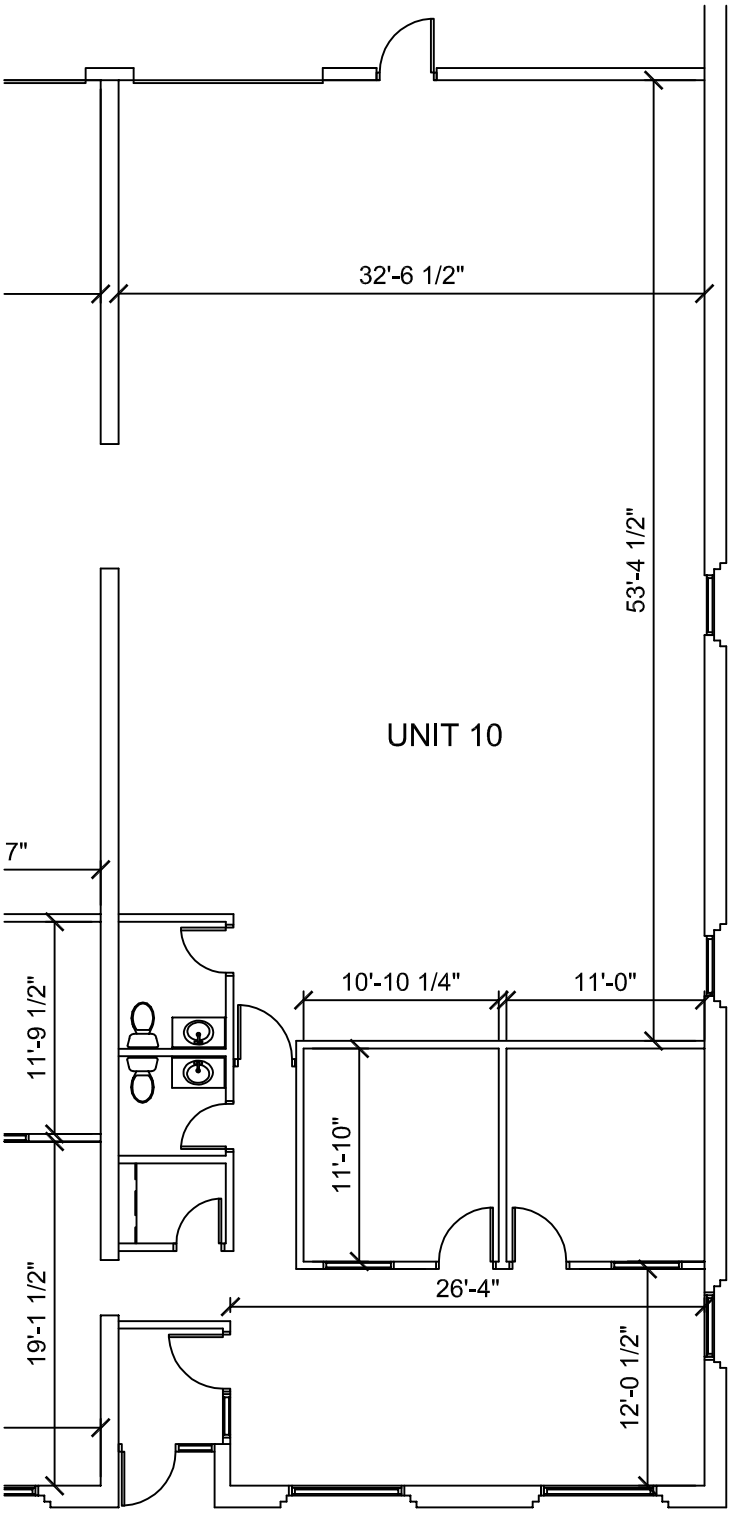

Project No.	Drawing Title 3820 OHIO.dwg	Project:	General Notes:
Date 07.24.08	FLOOR PLAN	3820 OHIO - CONDO FOOTPRINT 3820 OHIO, STCHARLES, IL 60174	
Drawn By MAH			
Checked By			
Drawing A-1 of ONE		UNIT 10	