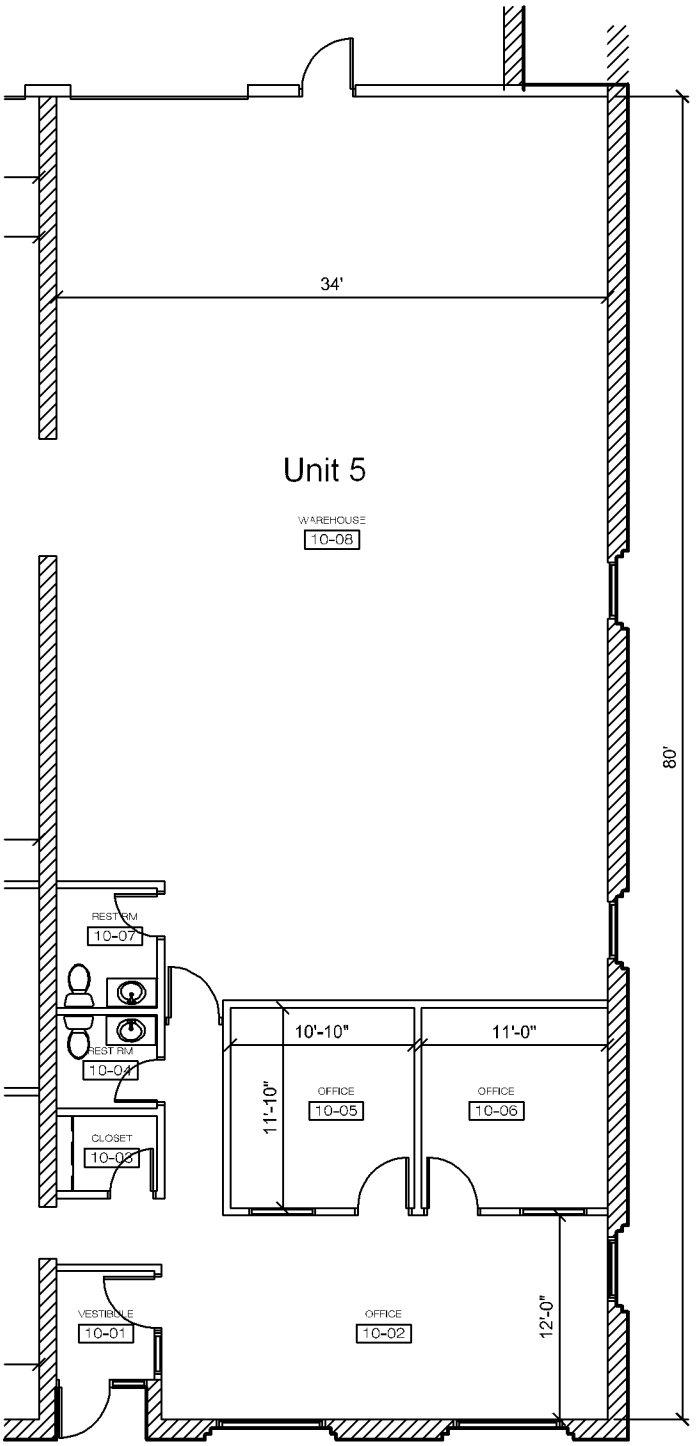


| | | | |
|---|---|---|---|
| Project No. | Drawing Title 3820 OHIO.dwg | Project: | General Notes: |
| Date 07.24.08 | FLOOR PLAN | 3820 OHIO - CONDO FOOTPRINT | |
| Drawn By MAH | | 3820 OHIO, ST, CHARLES, IL 60174 | |
| Checked By | | | |
| Drawing A-1 of ONE | | | |