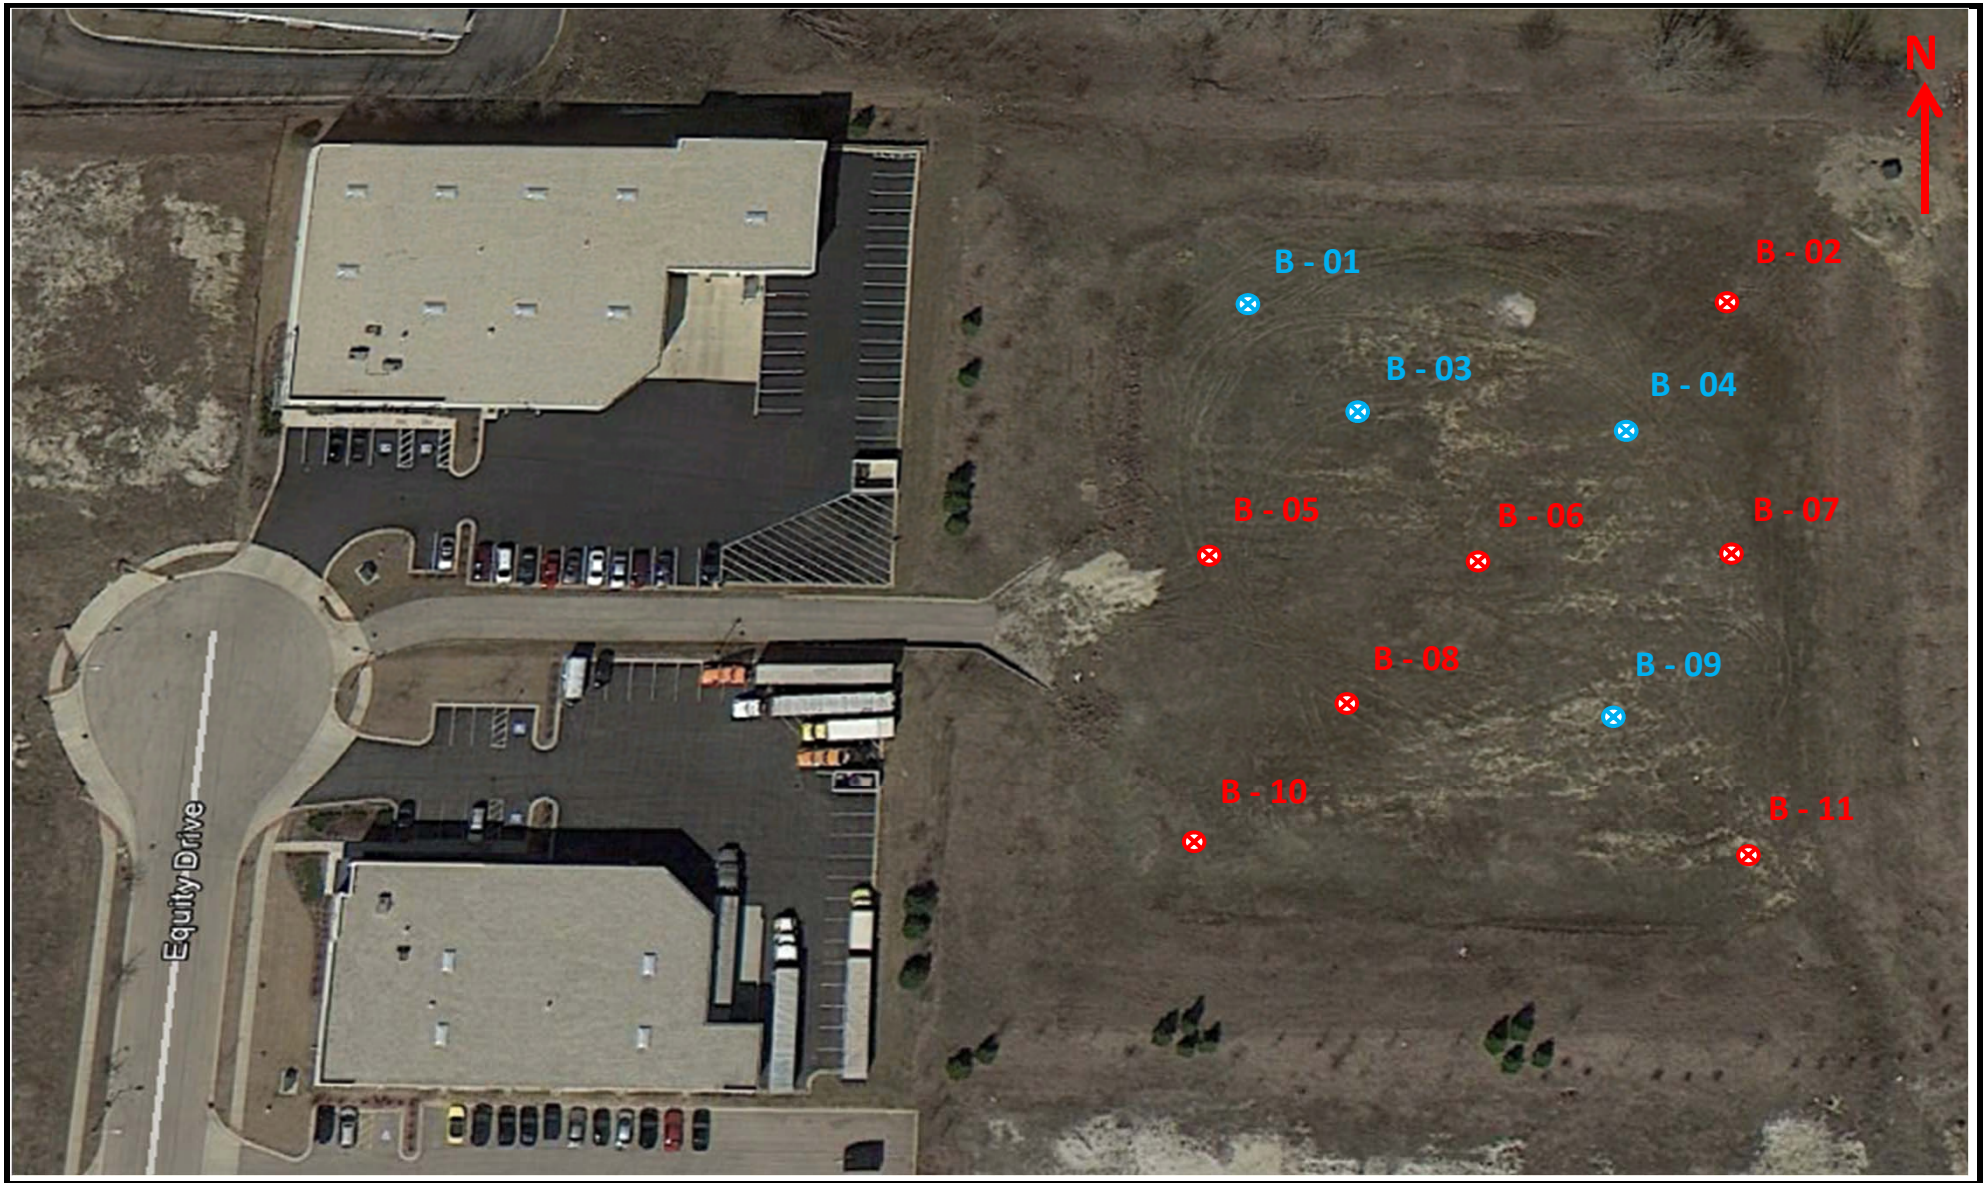

rubino ENGINEERING INC.

665 Tollgate Rd. Unit H
Elgin, Illinois 60123

Project Name:	Electrical Ground Grid
Project Location:	850 Equity Drive St. Charles, Illinois
Client:	The City of St. Charles
Rubino Project # :	G14.029

Boring Location Plan