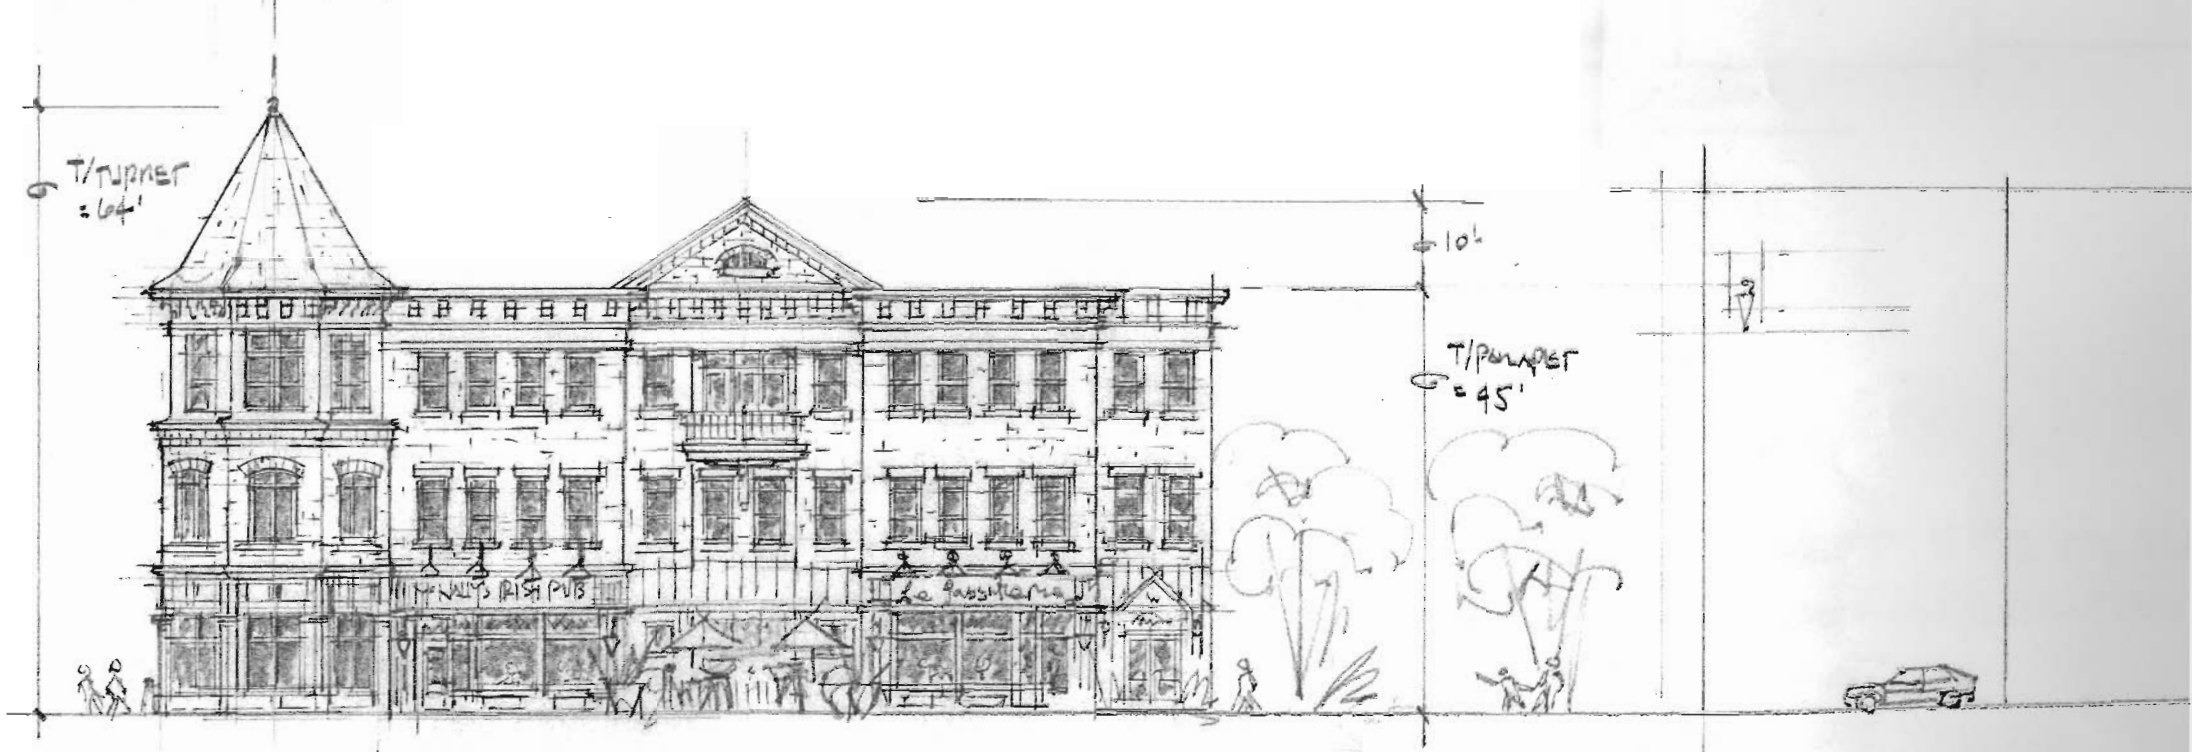

CONCEPT SKETCH - WEST ELEVATION (1ST ST. SIDE) - PROPOSED REDEVELOPMENT - ONE WEST MAIN STREET,

FOR: MR. MAURICE McNALLY BY: MARSHALL ARCHITECTS, ST. CHARLES