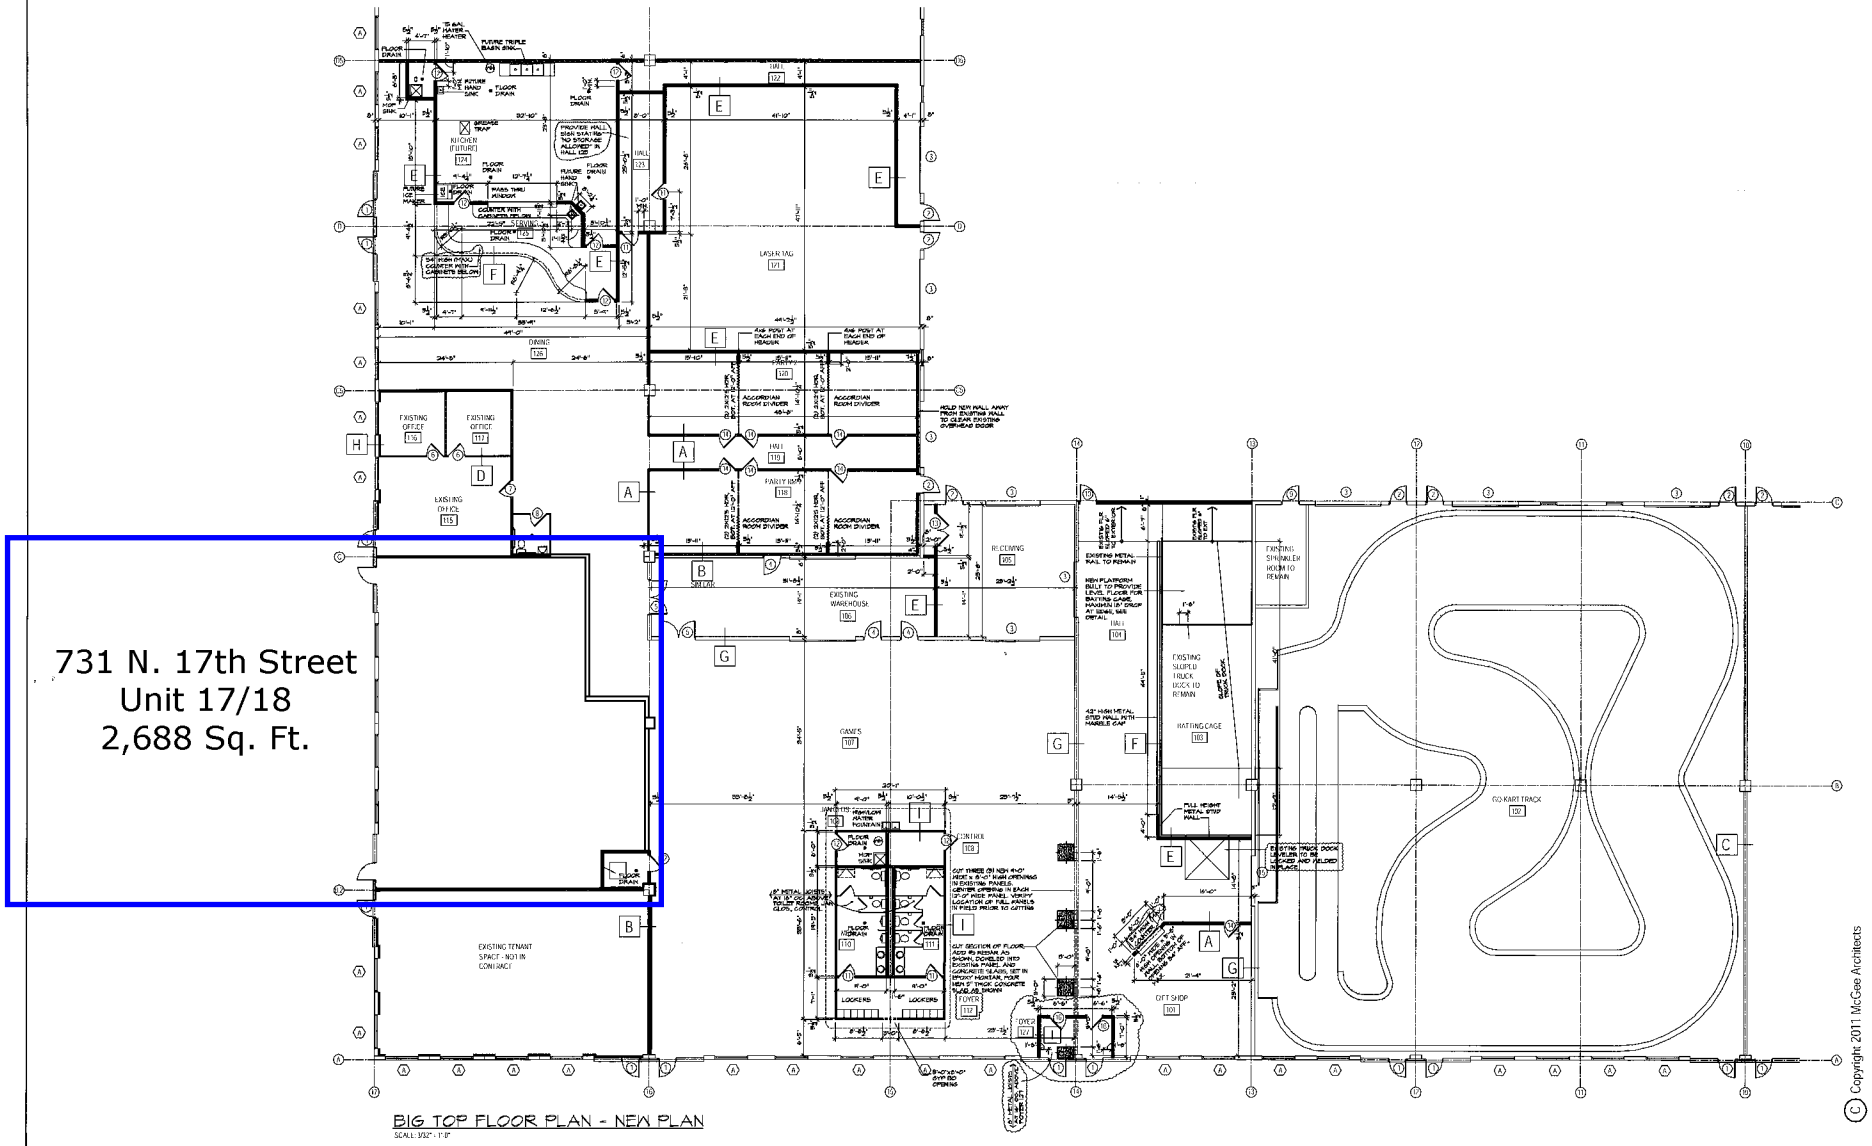

BIG TOP FLOOR PLAN - NEW PLAN

SCALE: 1/32" = 1'-0"

© Copyright 2011 McGee Architects

REVISIONS:	
BY:	DATE:
MJM	12-08-11

DATE: 11-14-11

SCALE:

P.O. Box 460
Batavia, IL 60510
cell: 847.204.3971
mcgeearch@gmail.com
McGee Architects

Foundry Business Park
Big Top Units 19
761 N. 17th Street., St. Charles, IL. 60174

DESIGNER:

APPROVED:

PREPARED FOR:

LOCATION:

JOB NUMBER:

SHEET NUMBER:

A2

FOUNDRY BUSINESS PARK

UNDER THE BIG TOP
UNDER THE BIG TOP
Under the Big Top
Book Your Party
NOW
UNDER THE BIG TOP

Follow me!