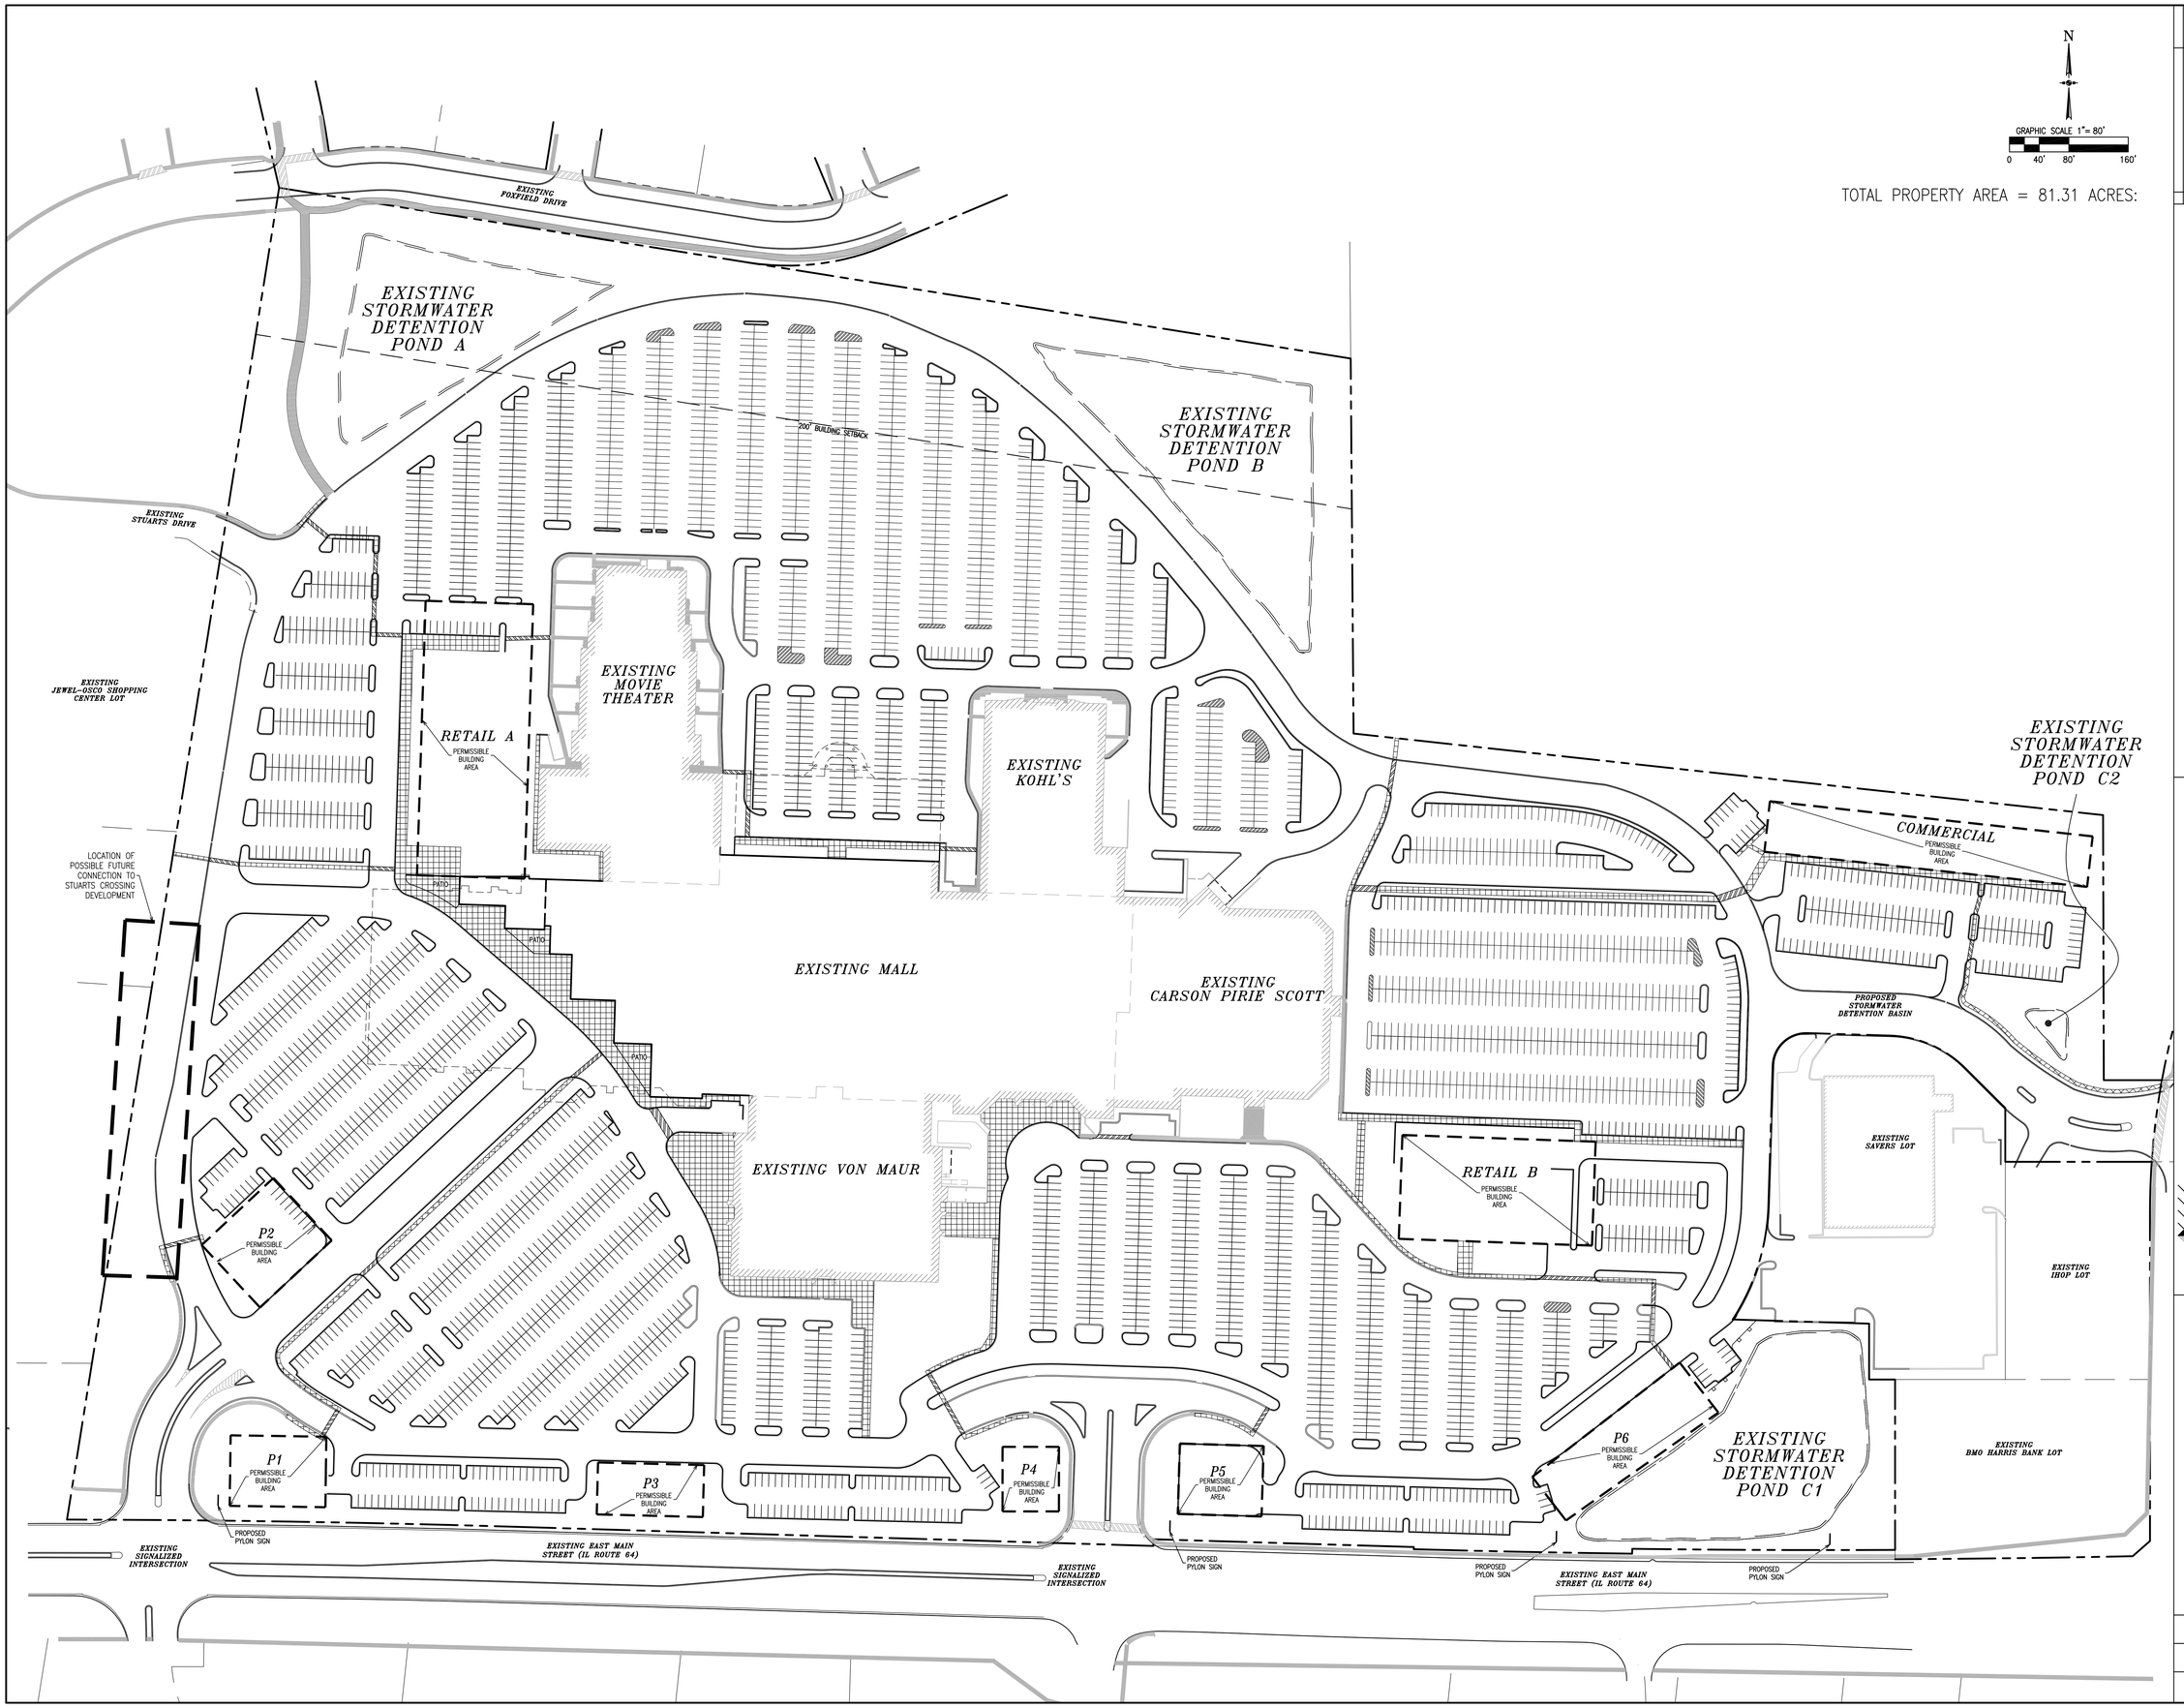

2	OUTLOT PARKING EXHIBIT	10/9/13	
1	SUBMITTED FOR BID	9/19/13	
	DESCRIPTION	DATE	

DESIGNED BY: | CHECKED BY:

CONCEPTUAL SITE PLAN

THE NEW CHARLESTOWNE MALL
3800 E. MAIN STREET
ST. CHARLES, ILLINOIS

JACOB & HEFNER ASSOCIATES, INC.
ENGINEERS • SURVEYORS
1910 S. Highland Avenue, Suite 100
Lombard, IL 60148
PHONE: (630) 652-4600
FAX: (630) 652-4601

THE KRAUSZ COMPANIES, INC.
SC 3800 MAIN, LLC.

1"=80'

F021

EX1