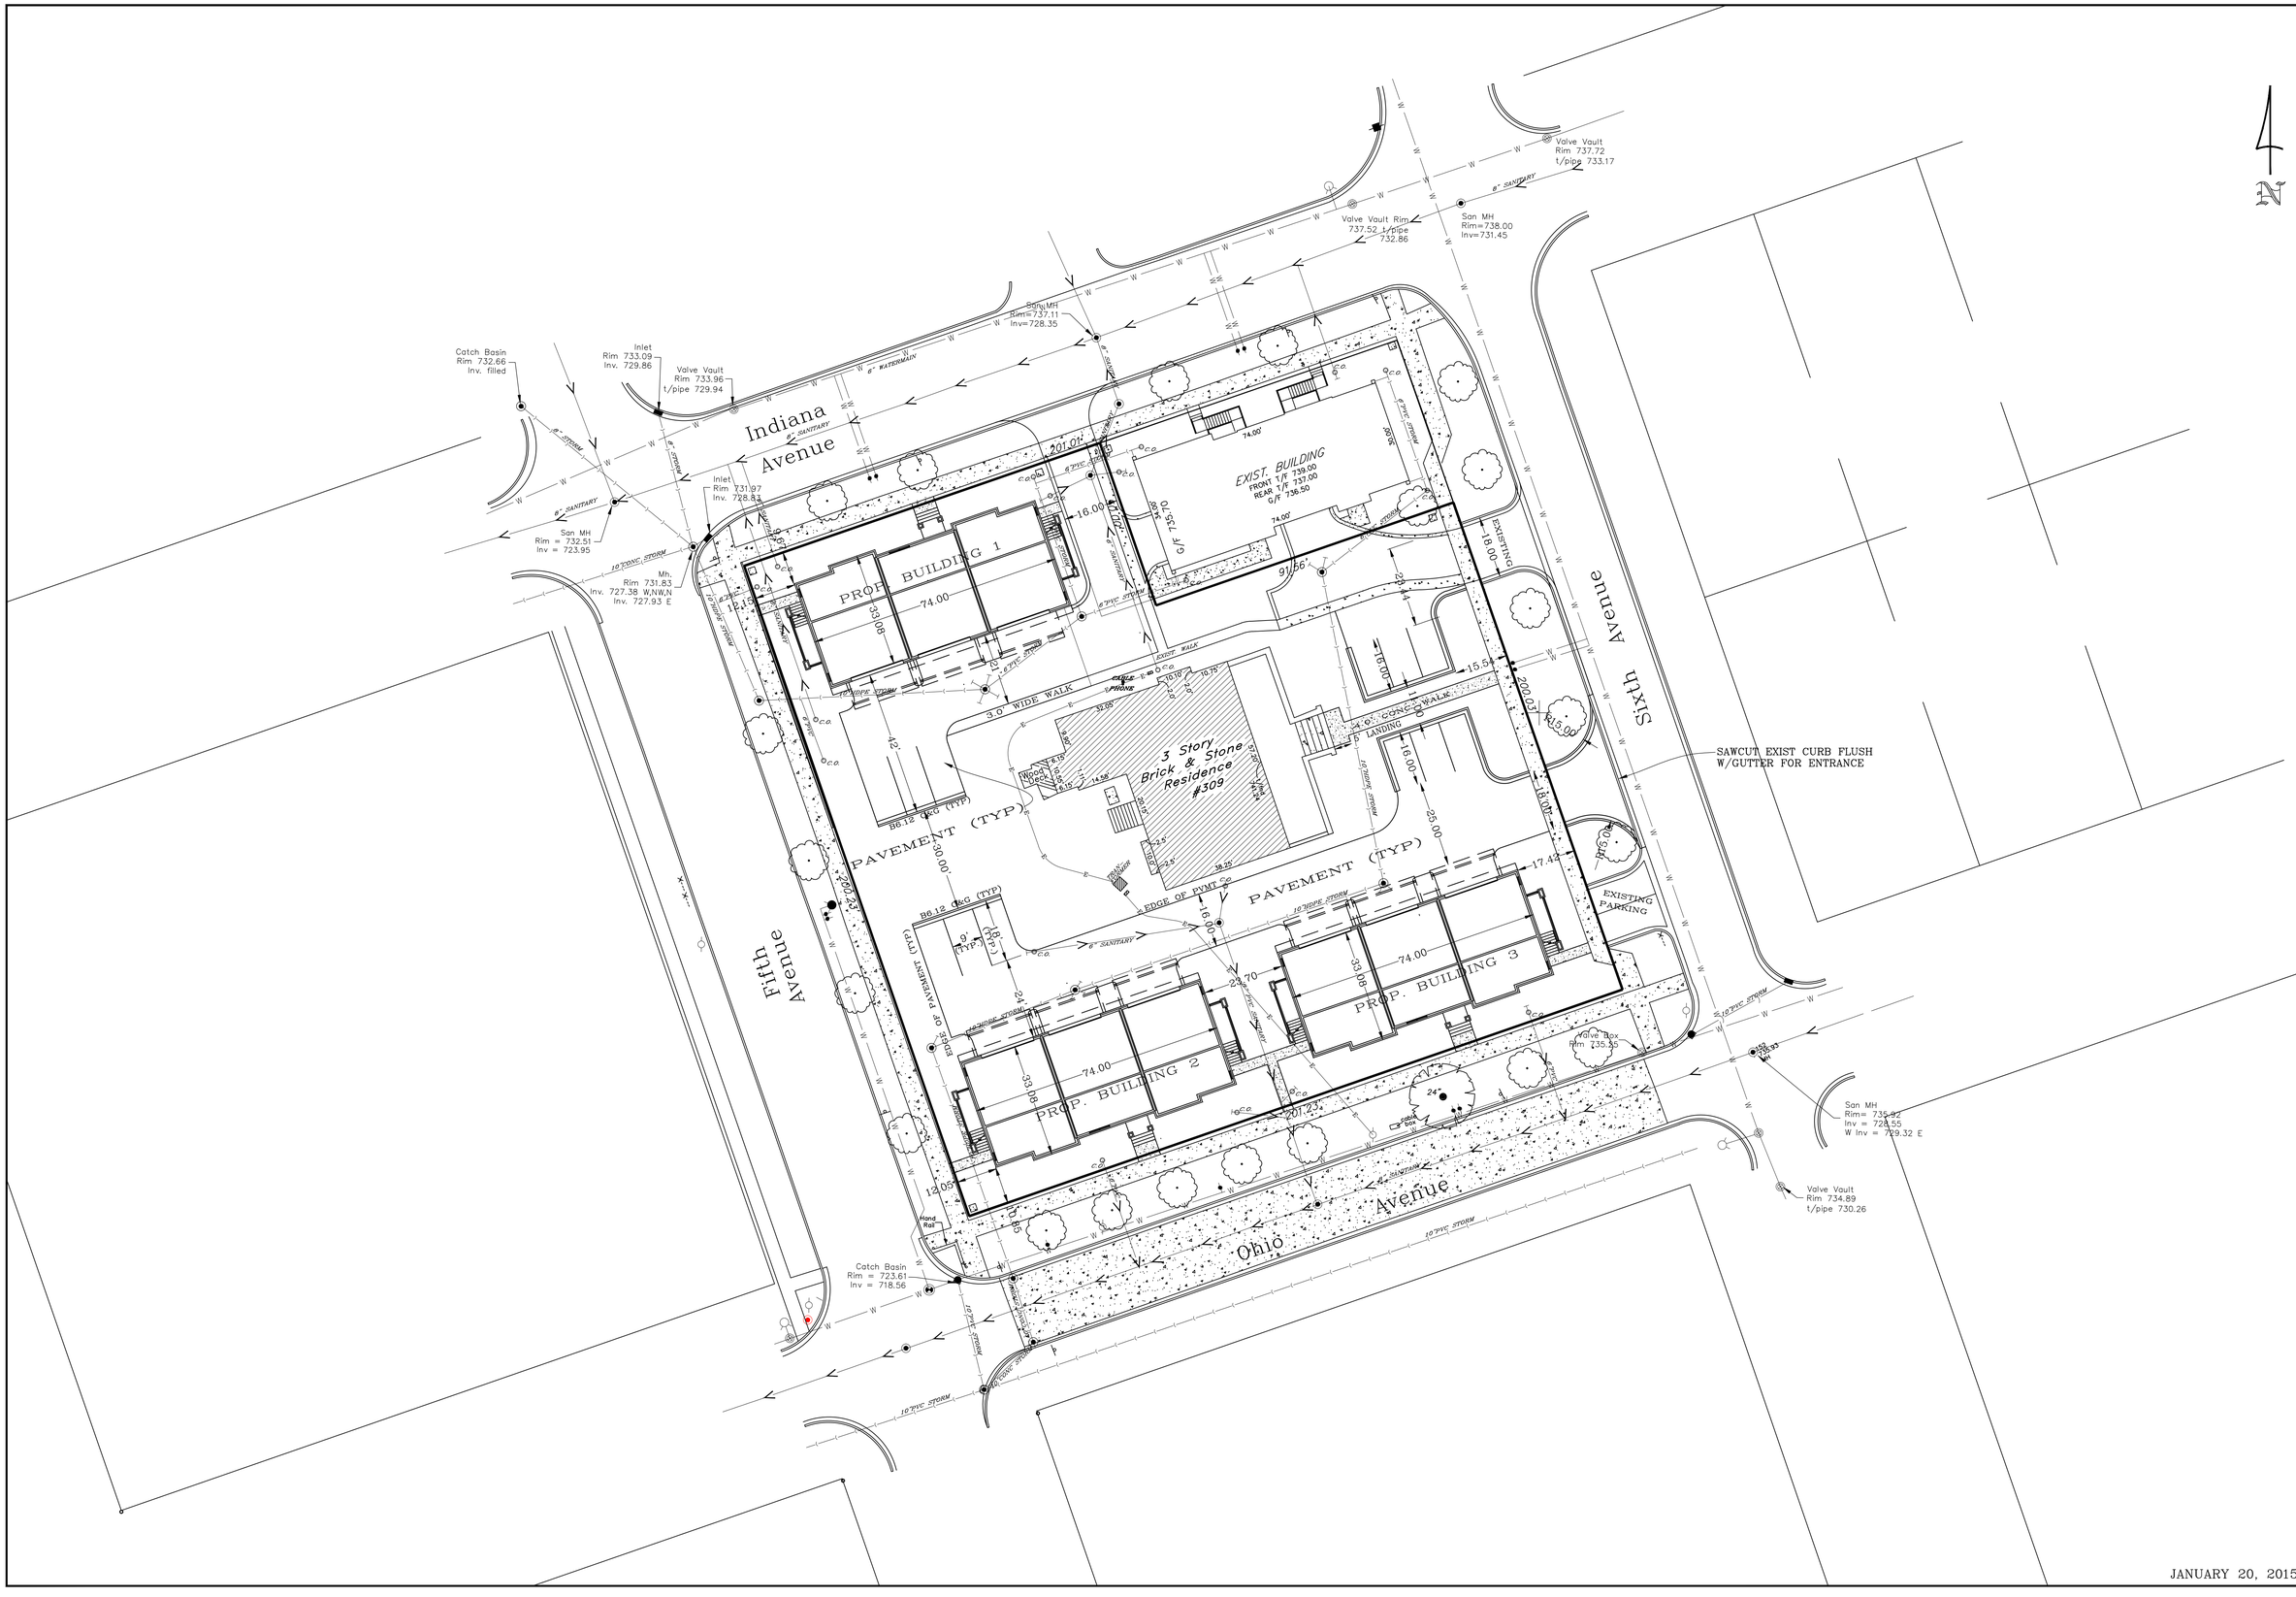

COUNTY ENGINEERS INC.
CONSTRUCTION MANAGEMENT
DESIGN CONSTRUCTION PERMITS 630.364.6976
2202 GARY LANE, GENEVA, ILLINOIS 60134

Common Address :
Builder/Client :
Job No. :

Scale 1"=20'

Grading
Mortgage
Foundation

Vacant
Type of Survey

Date
Bk. – Pg.
Date Drn. / By

GEOMETRIC PLAN

SHEET 3 OF 5

JANUARY 20, 2015