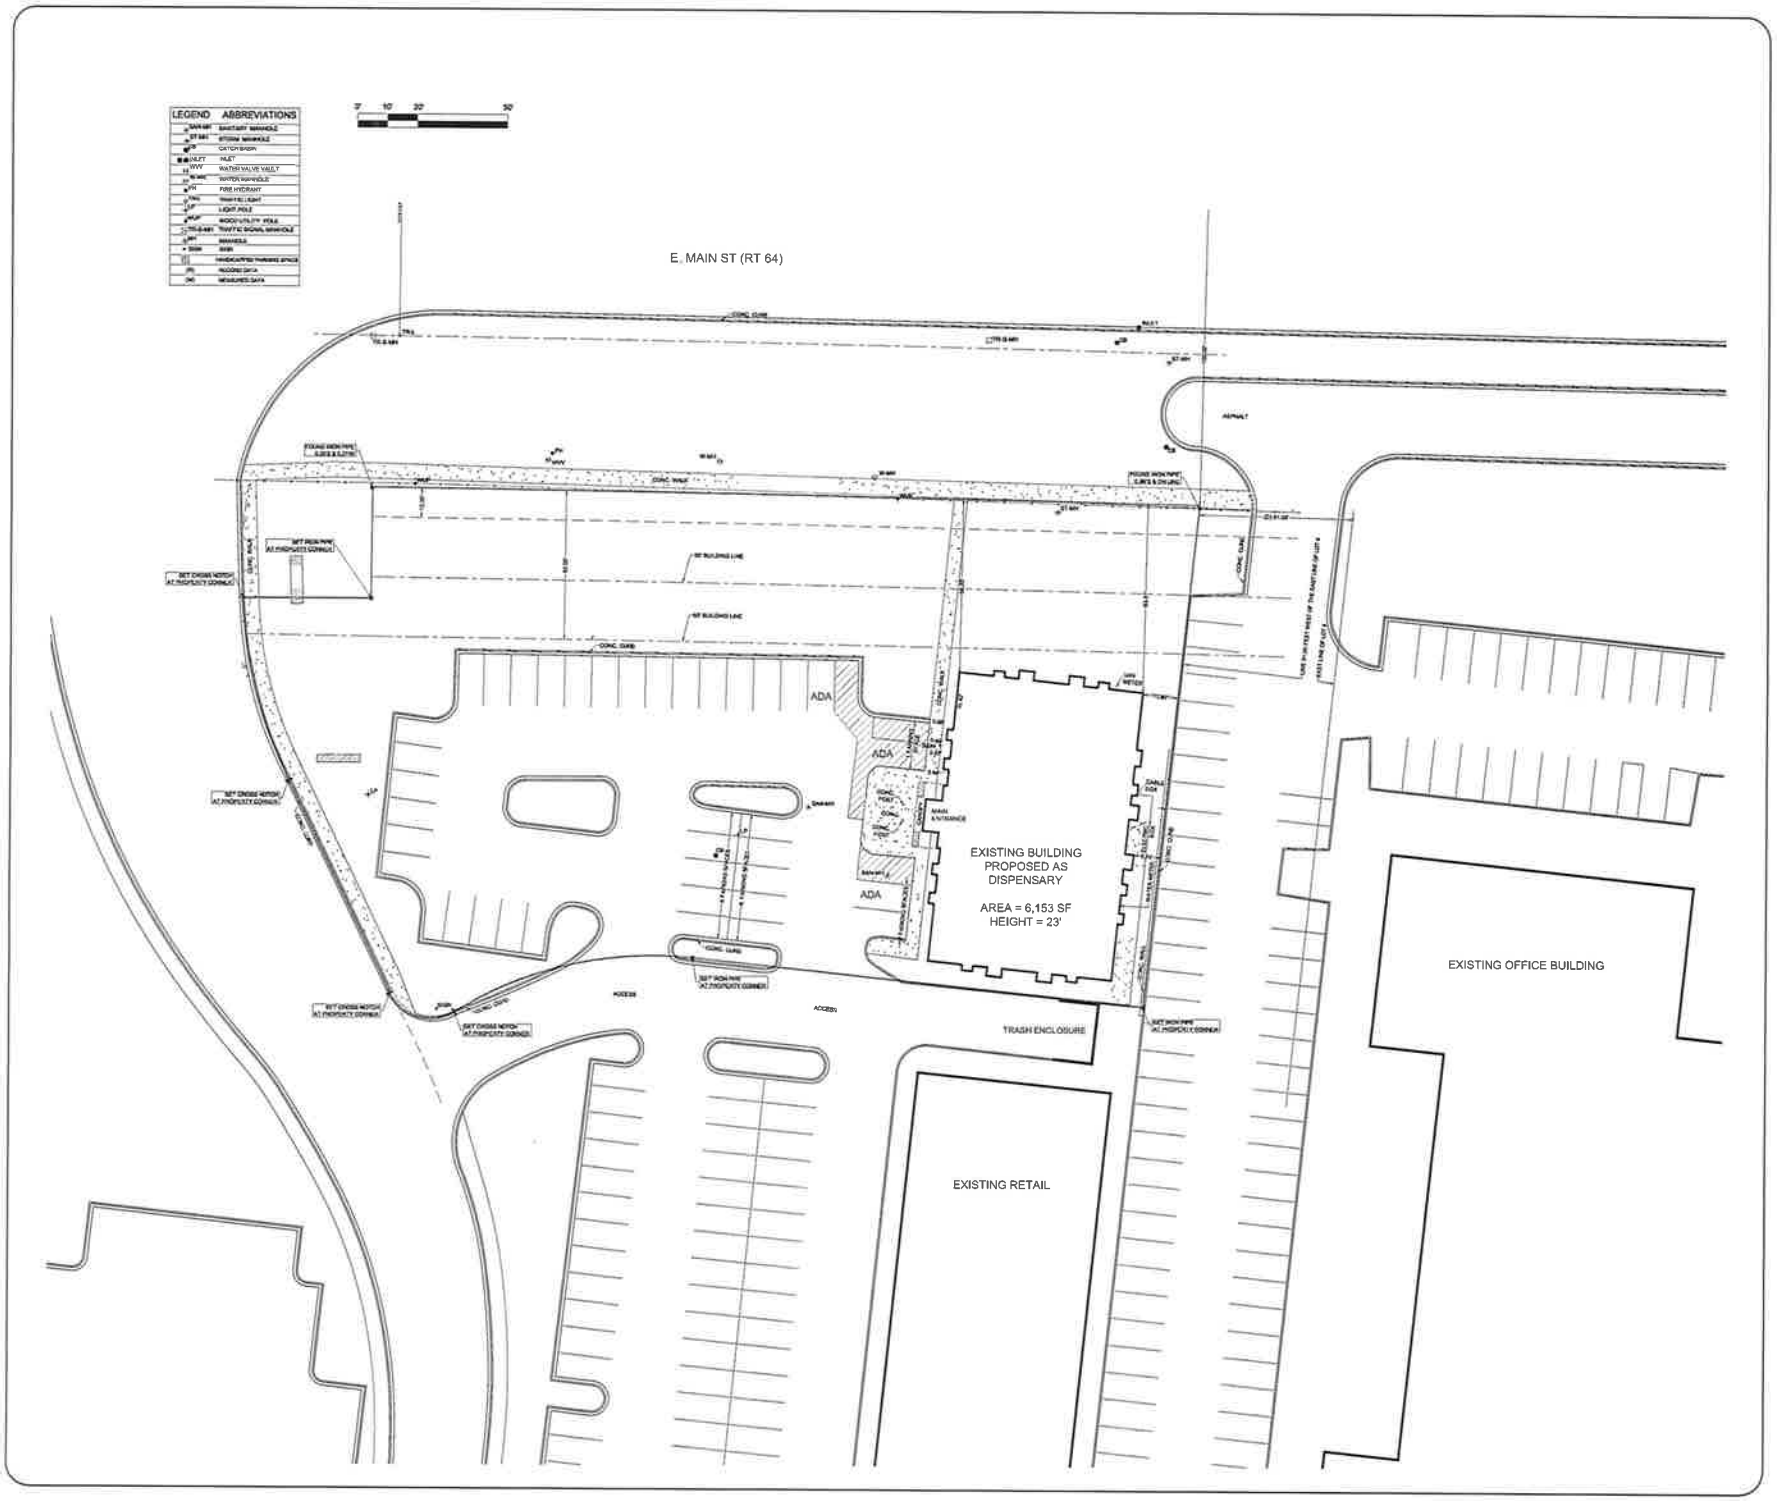

ADDRESS: 3691 E MAIN ST, ST. CHARLES, IL 60174

DRAWING: SITE PLAN

PROJECT: CANNABIS DISPENSARY

ZONING: -

INTENT: -

VERSION: 1

ORIGINAL DATE: 1/21/2021

REVISION DATE: 1/21/2021

RENOVATION

S 1.1