333

EAST ELEVATION

SCALE: 1/8" = 1'-0"

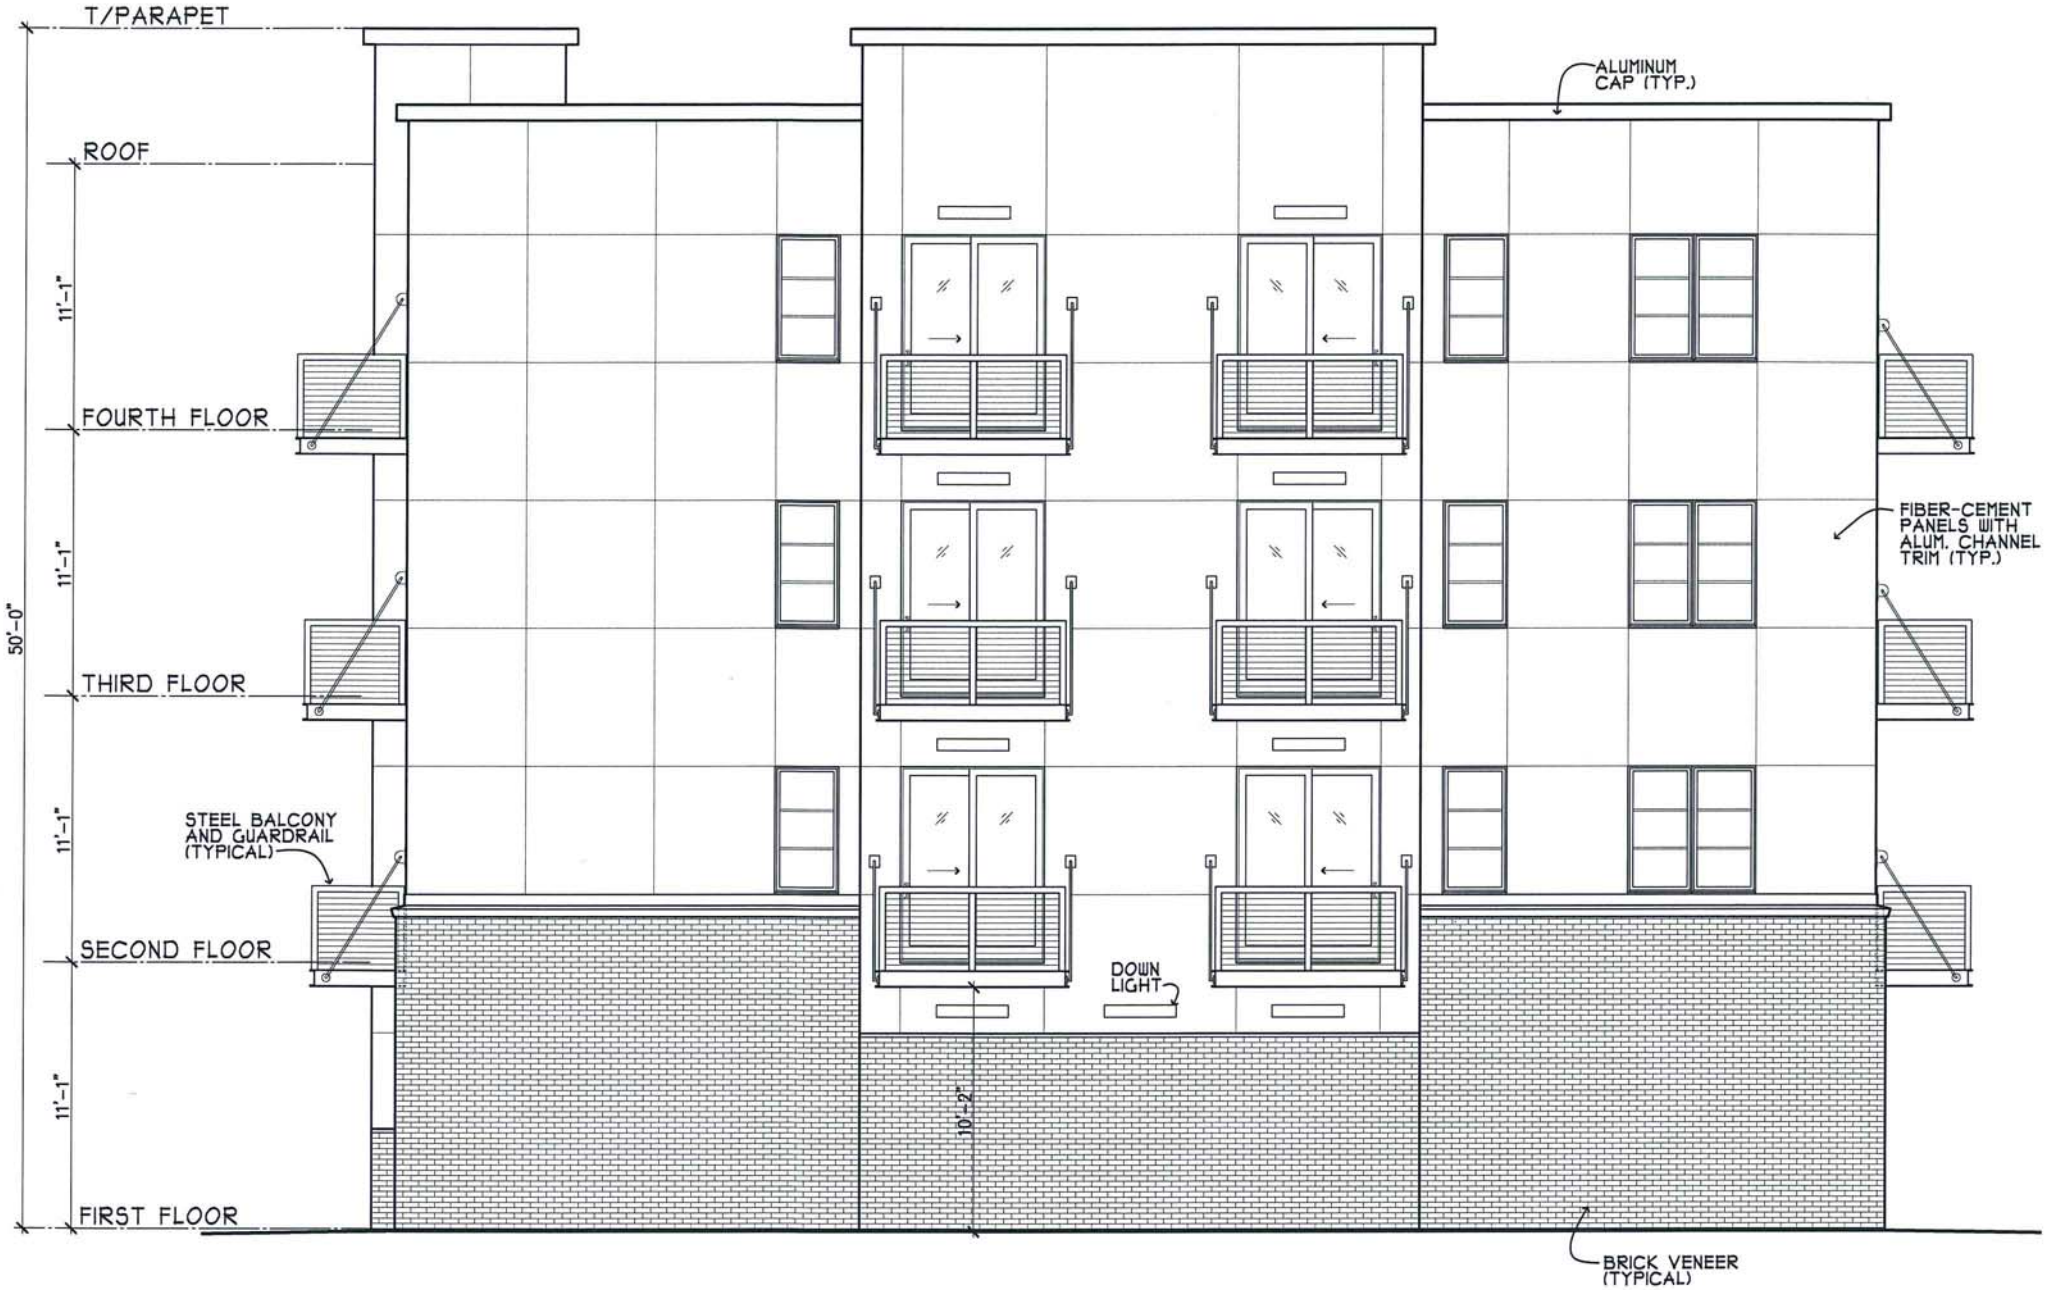

NORTH ELEVATION

SCALE: 1/8" = 1'-0"

NOTE:
12% UNPROTECTED OPENINGS
IN ONE-HOUR RATED
EXTERIOR WEST WALL

WEST ELEVATION

SCALE: 1/8" = 1'-0"

SOUTH ELEVATION

SCALE: 1/8" = 1'-0"

FIRST FLOOR PLAN

SCALE: 1/8" = 1'-0"

NORTH

JAN. 15, 2020 - PRELIMINARY DESIGN

PLOTTED: 1/14/2020

MARSHALL ARCHITECTS

PROPOSED NEW APARTMENT BUILDING:

BLDG. 7B

FIRST STREET ST. CHARLES, ILLINOIS 60174

BOB RASMUSSEN

Revisions:

COPYRIGHT 2020
BY MARSHALL ARCHITECTS
ALL RIGHTS RESERVED

Commission: 2748

Issue Date:

Drawn By: CDZ

FLOOR PLAN

Sheet:

of: .

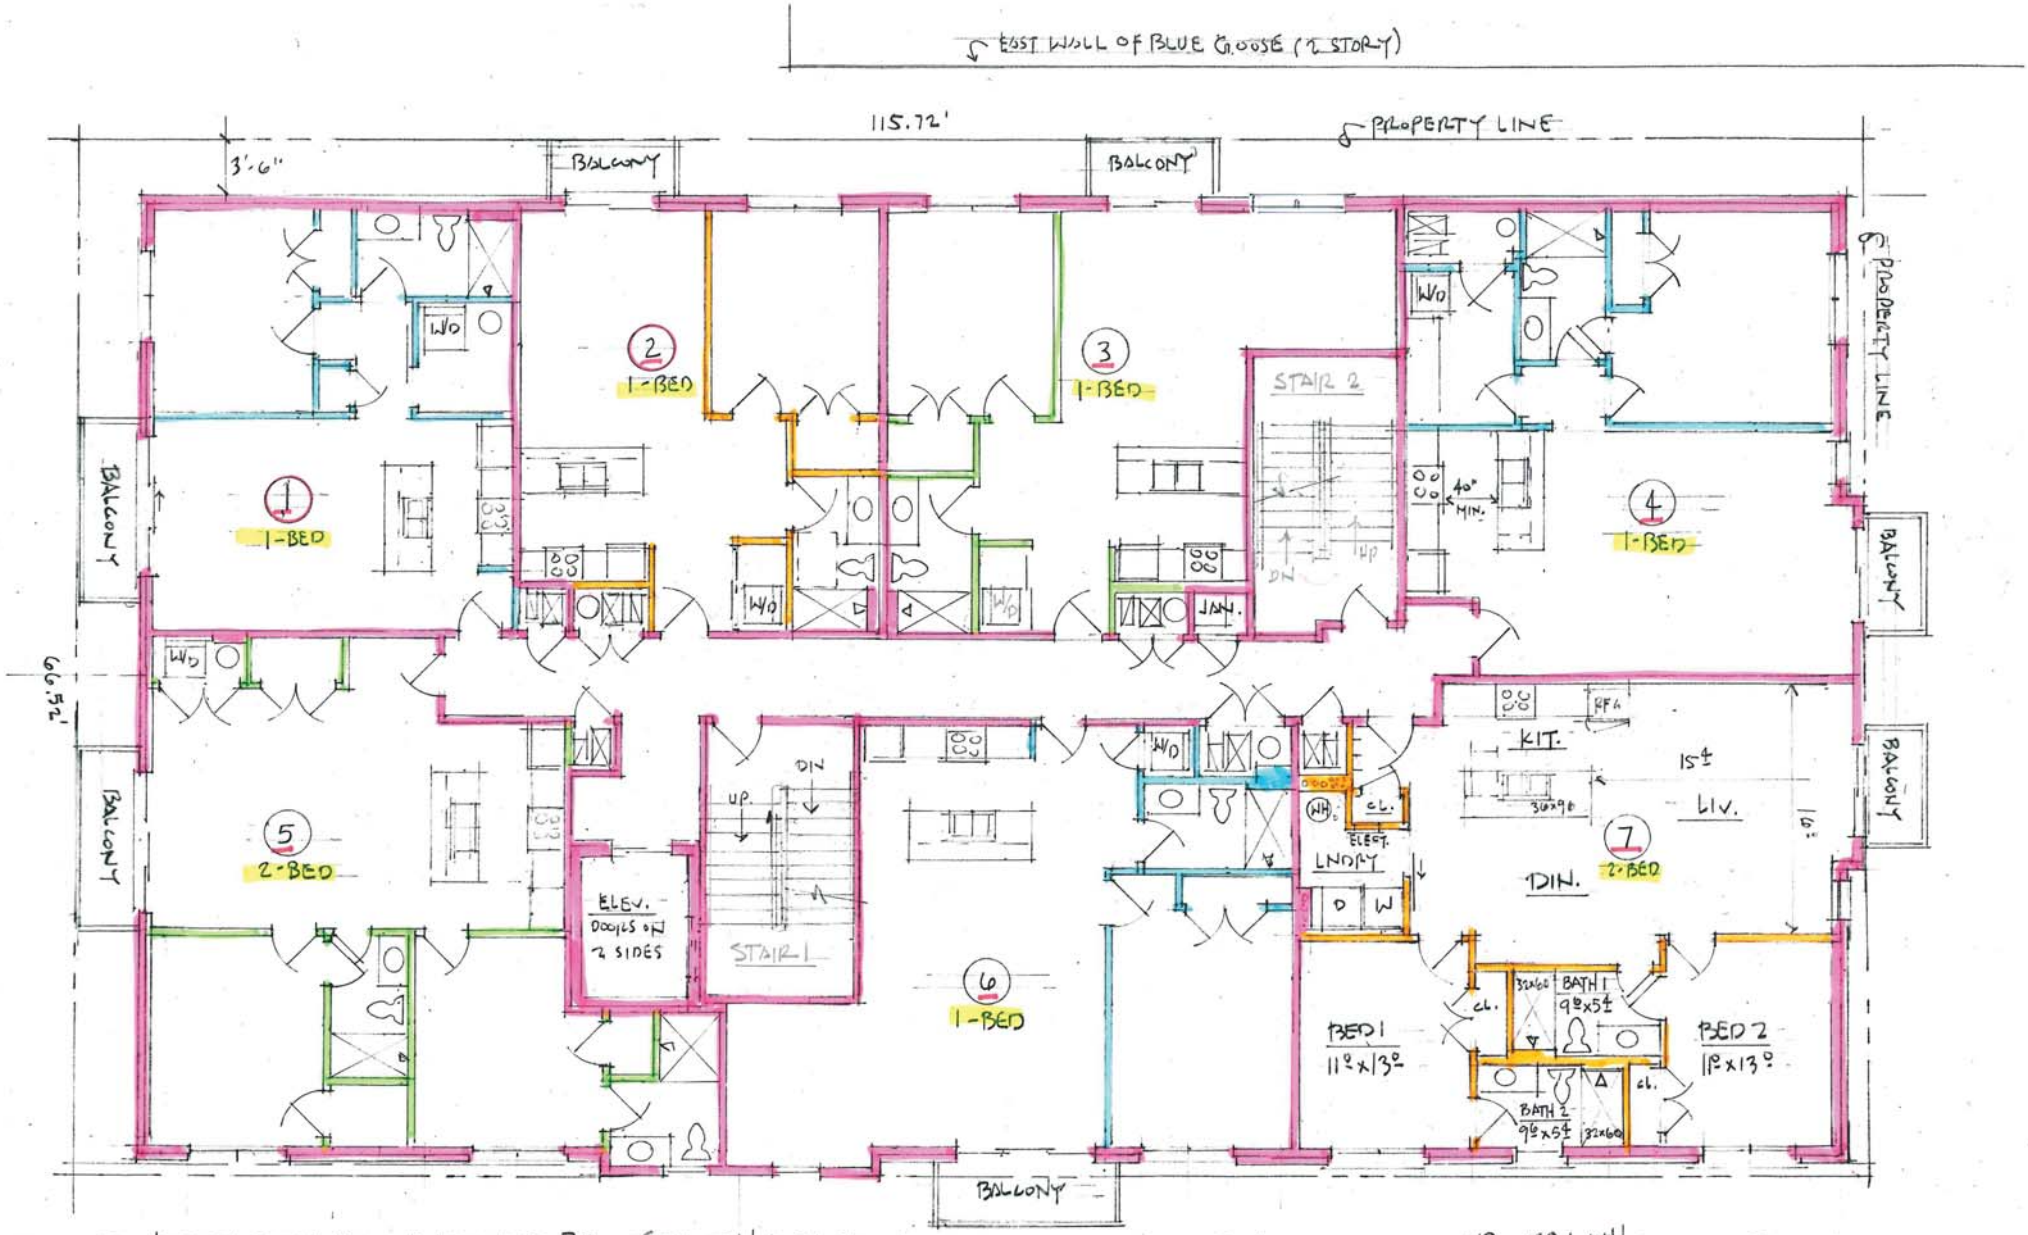

FIRST STREET BUILDING 7B · ST. CHARLES · IL.

BOB RASMUSSEN

MARSHALL ARCHITECTS, INC.

PRELIMINARY 2ND, 3RD & 4TH FLOOR PLAN

1/8"=1'-0"

0 5 10

11-26-19