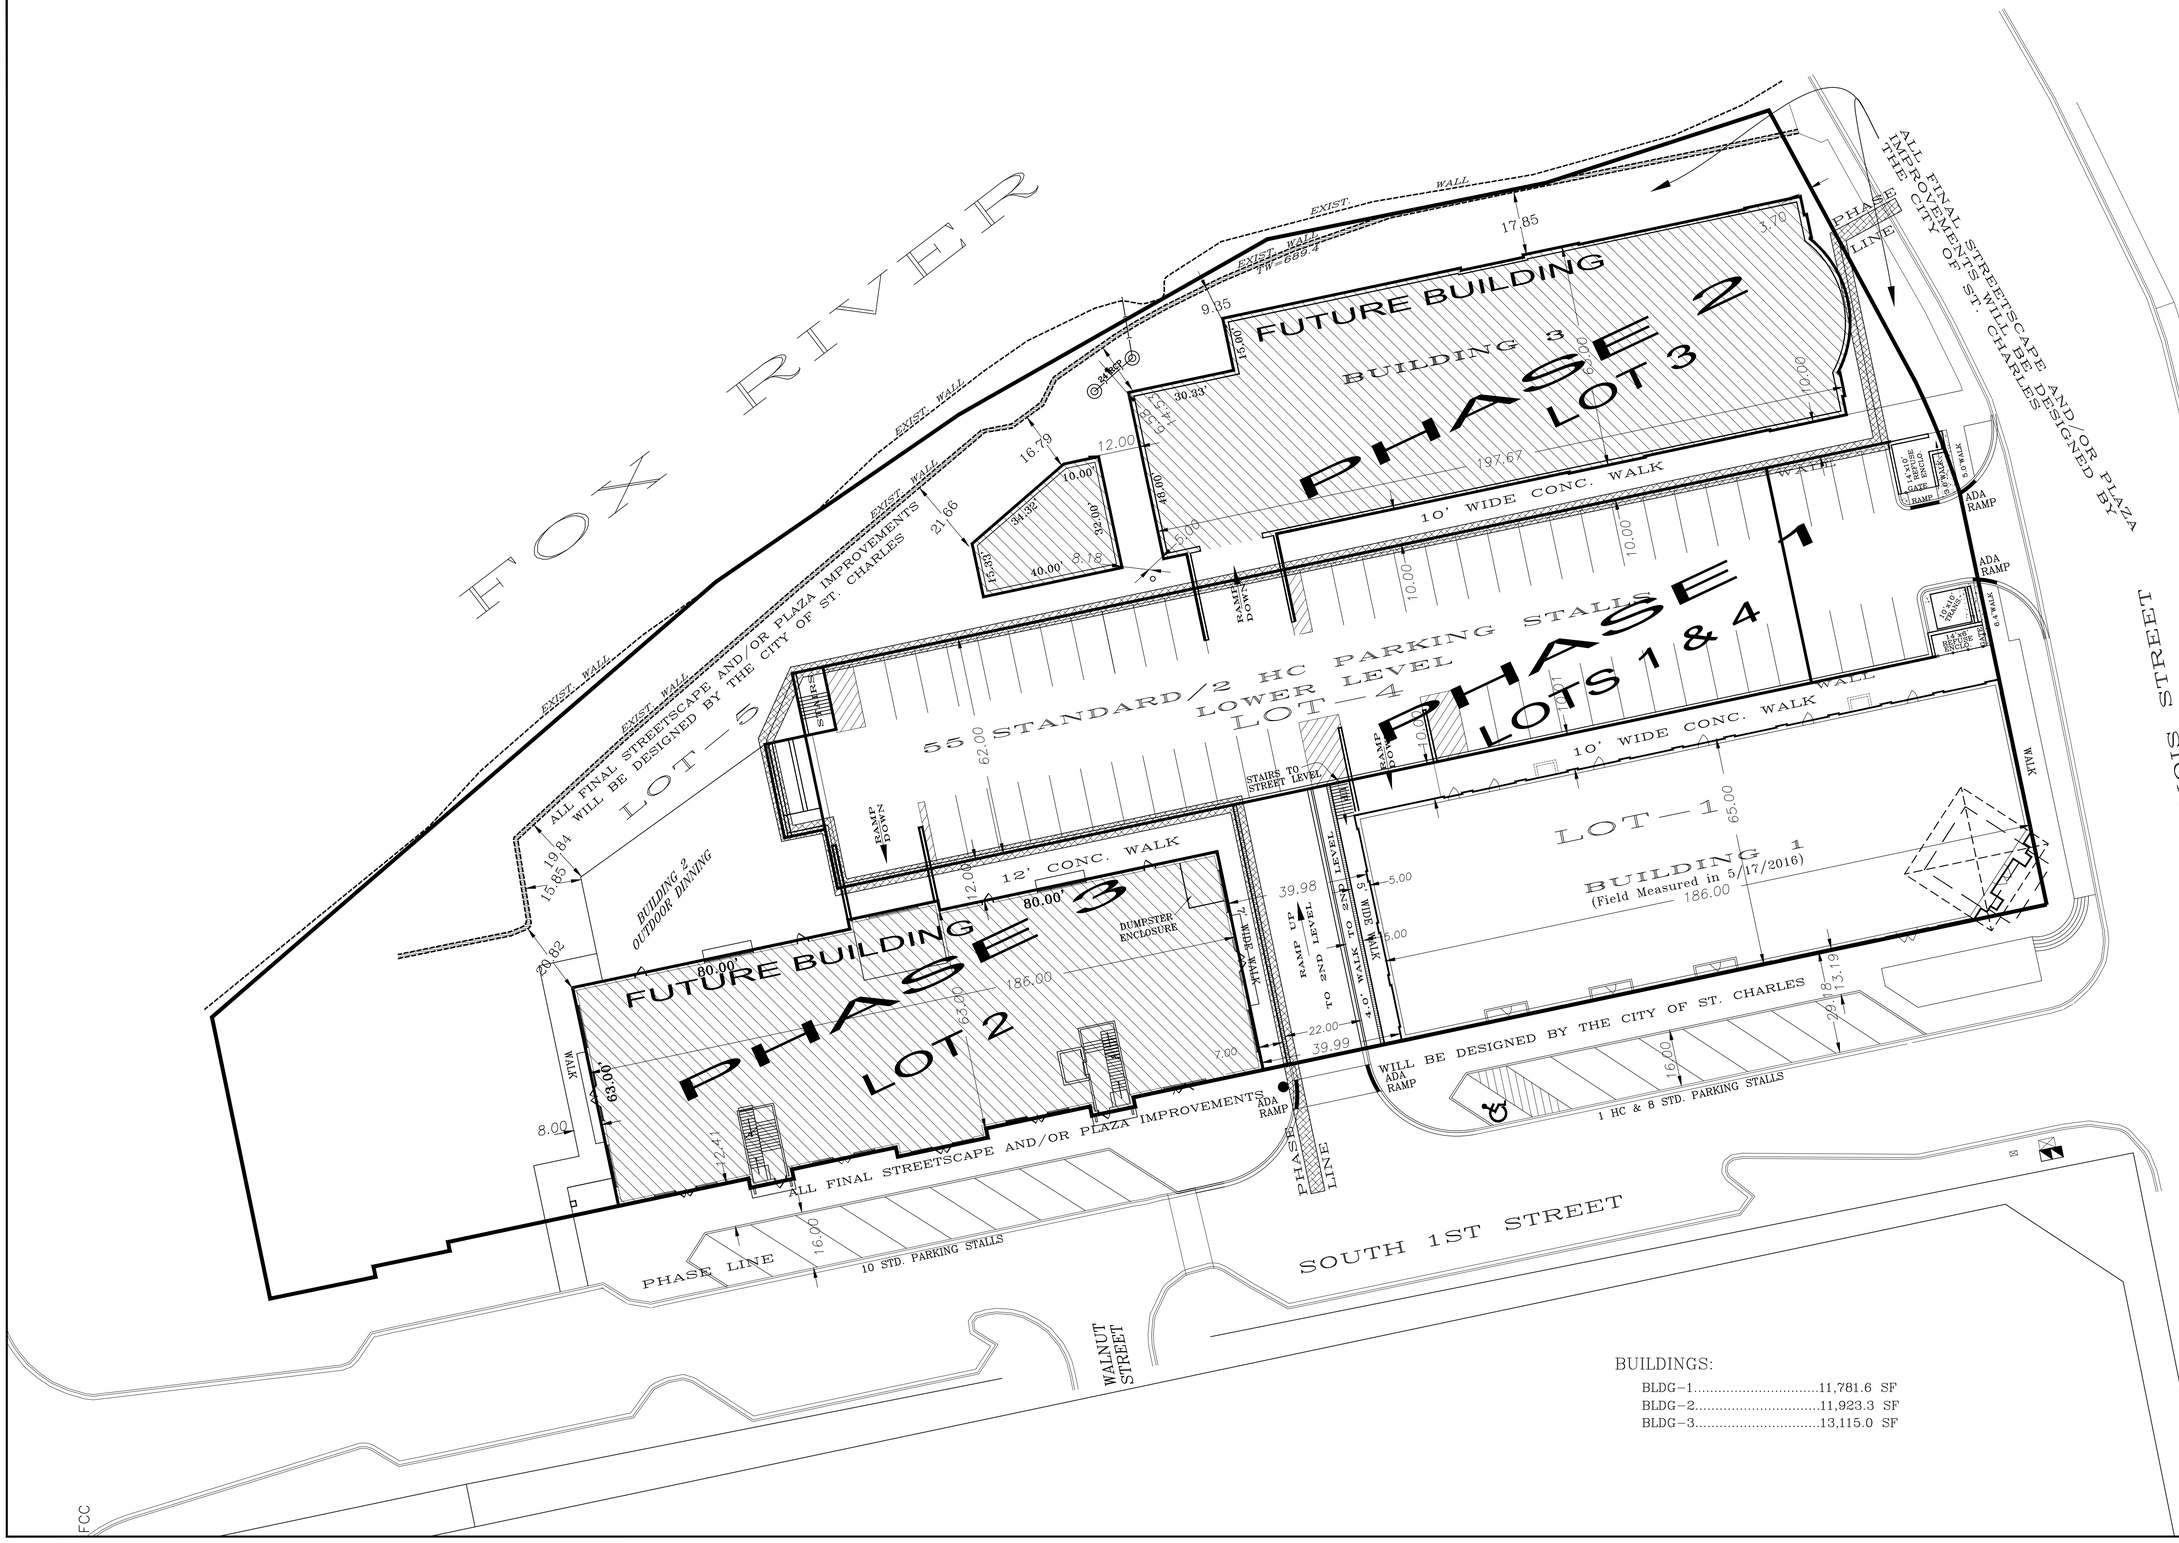

BUILDINGS:

BLDG-1.....11,781.6 SF
BLDG-2.....11,923.3 SF
BLDG-3.....13,115.0 SF

OCTOBER 12, 2015

COUNTY ENGINEERS INC.
DESIGN CONSTRUCTION MANAGEMENT CONSTRUCTION PERMITS
2202 GARY LANE, GENEVA, ILLINOIS 60134 630.364.6976

Scale 1"=20'

Common Address :
Builder/Client :
Job No. :

Grading
Mortgage
Foundation

REVISIONS:

1	6/20/2016	BUILDINGS 2 AND 3
2	7/24/2016	BUILDINGS 2 AND 3
3		

GEOMETRIC/PHASE PLAN

SHEET 2 OF 12

FCC