Expanded Outdoor Dining Plan- West Plaza

City of St. Charles Updated May 27,2020

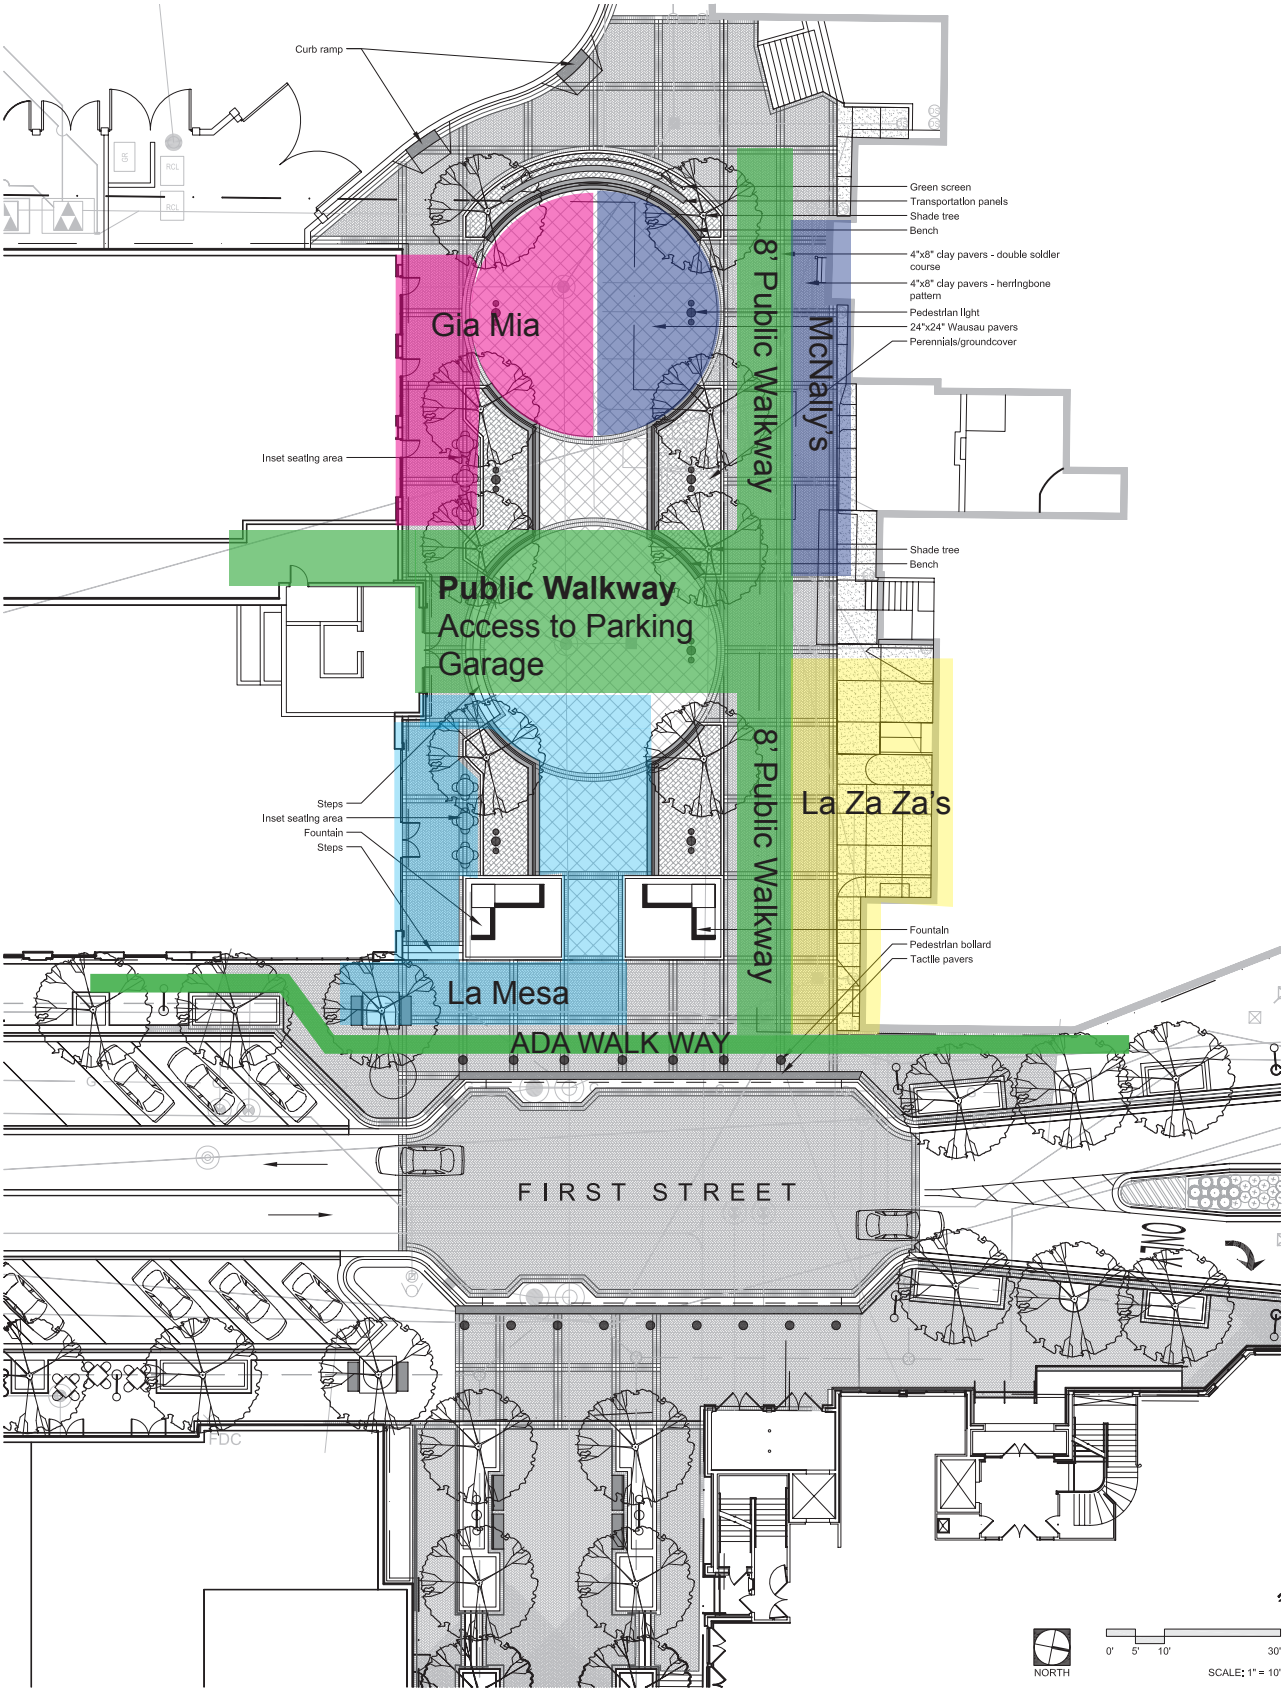

PREPARED FOR:
City of St. Charles, Illinois

First Street Redevelopment

West Plaza Improvements

St. Charles, Illinois

Hitchcock Design Group
Creating Better Places®

ISSUE DATE: March 5, 2020
PROJECT NUMBER: 04-068-004-001-01-02
All drawings are preliminary and subject to change.
©2020 Hitchcock Design, Inc.