NOTE:
CONTRACTION JOINT SPACING IS INTENDED AS A GENERAL GUIDE. CONTRACTOR SHALL LAYOUT EVEN SPACE JOINTS BETWEEN PRIMARY ELEMENTS AND CHANGES IN LONGITUDINAL JOINTS. ANY CHANGES FROM THIS PLAN SHALL BE APPROVED BY THE CITY PRIOR TO CREATING THE JOINT. JOINTS MAY BE SAWCUT OR HAND TOOLED BUT SHALL BE CONSISTENTLY ONE OR THE OTHER FOR EACH CONTIGUOUS CONCRETE AREA.

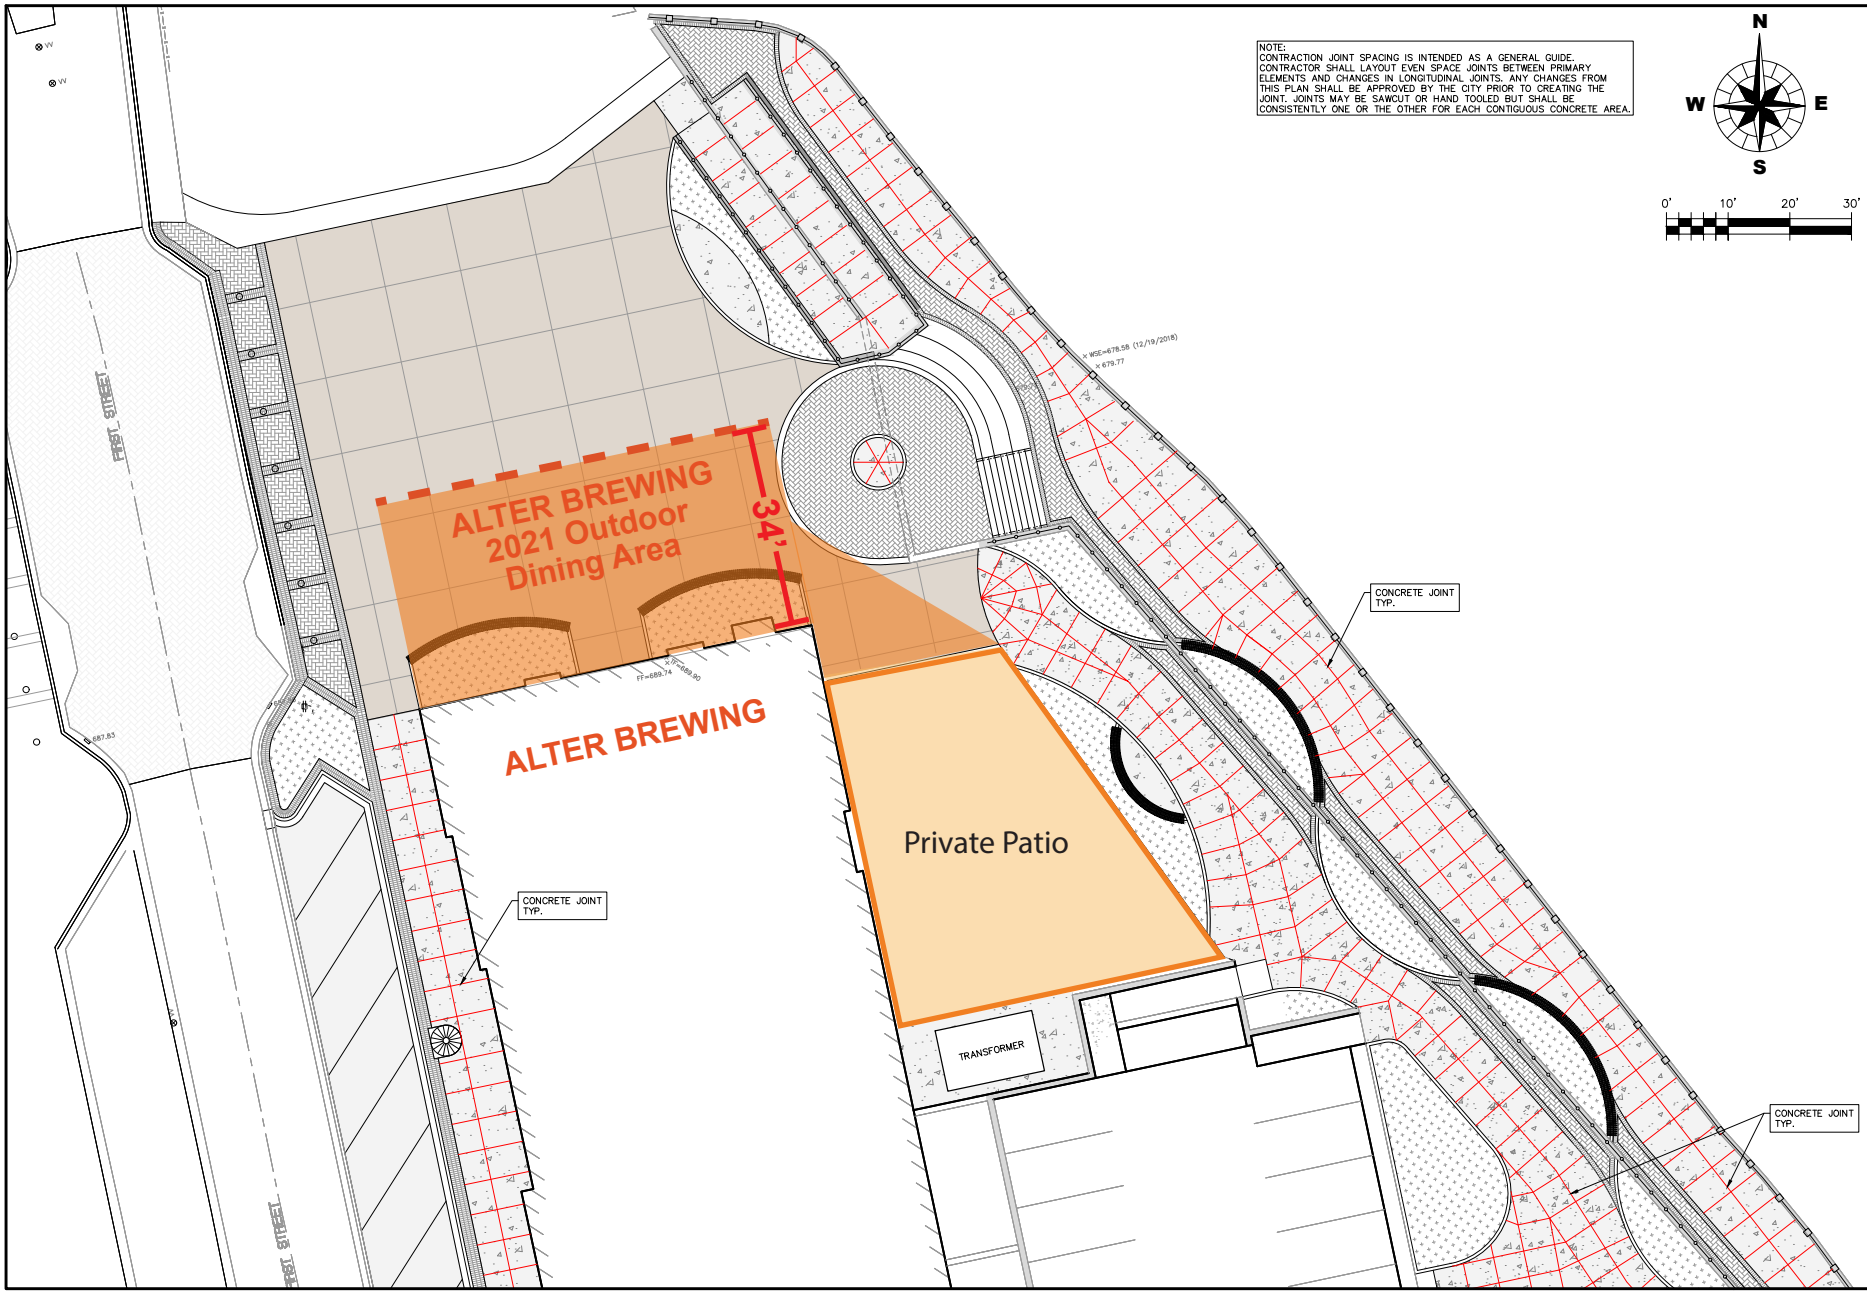

TITLE: ST. CHARLES FIRST STREET RIVERWALK - EAST PLAZA

CONCRETE JOINTING PLAN

DSGN.	JLB
DWN.	GMP
CHKD.	GJC
SCALE : AS NOTED	
CJ180254.C.DWG	

NO.	DATE	NATURE OF REVISION

CLIENT:
CITY OF ST. CHARLES
2 EAST MAIN STREET
ST. CHARLES, IL 60174
630.377.4400

WBK ENGINEERING, LLC
116 WEST MAIN STREET, SUITE 201
ST. CHARLES, ILLINOIS 60174
(630) 443-7755

PROJECT NO. 180254C
DATE : 03/01/2019
DRAWING NO. CJ1
SHEET:
26 OF 27