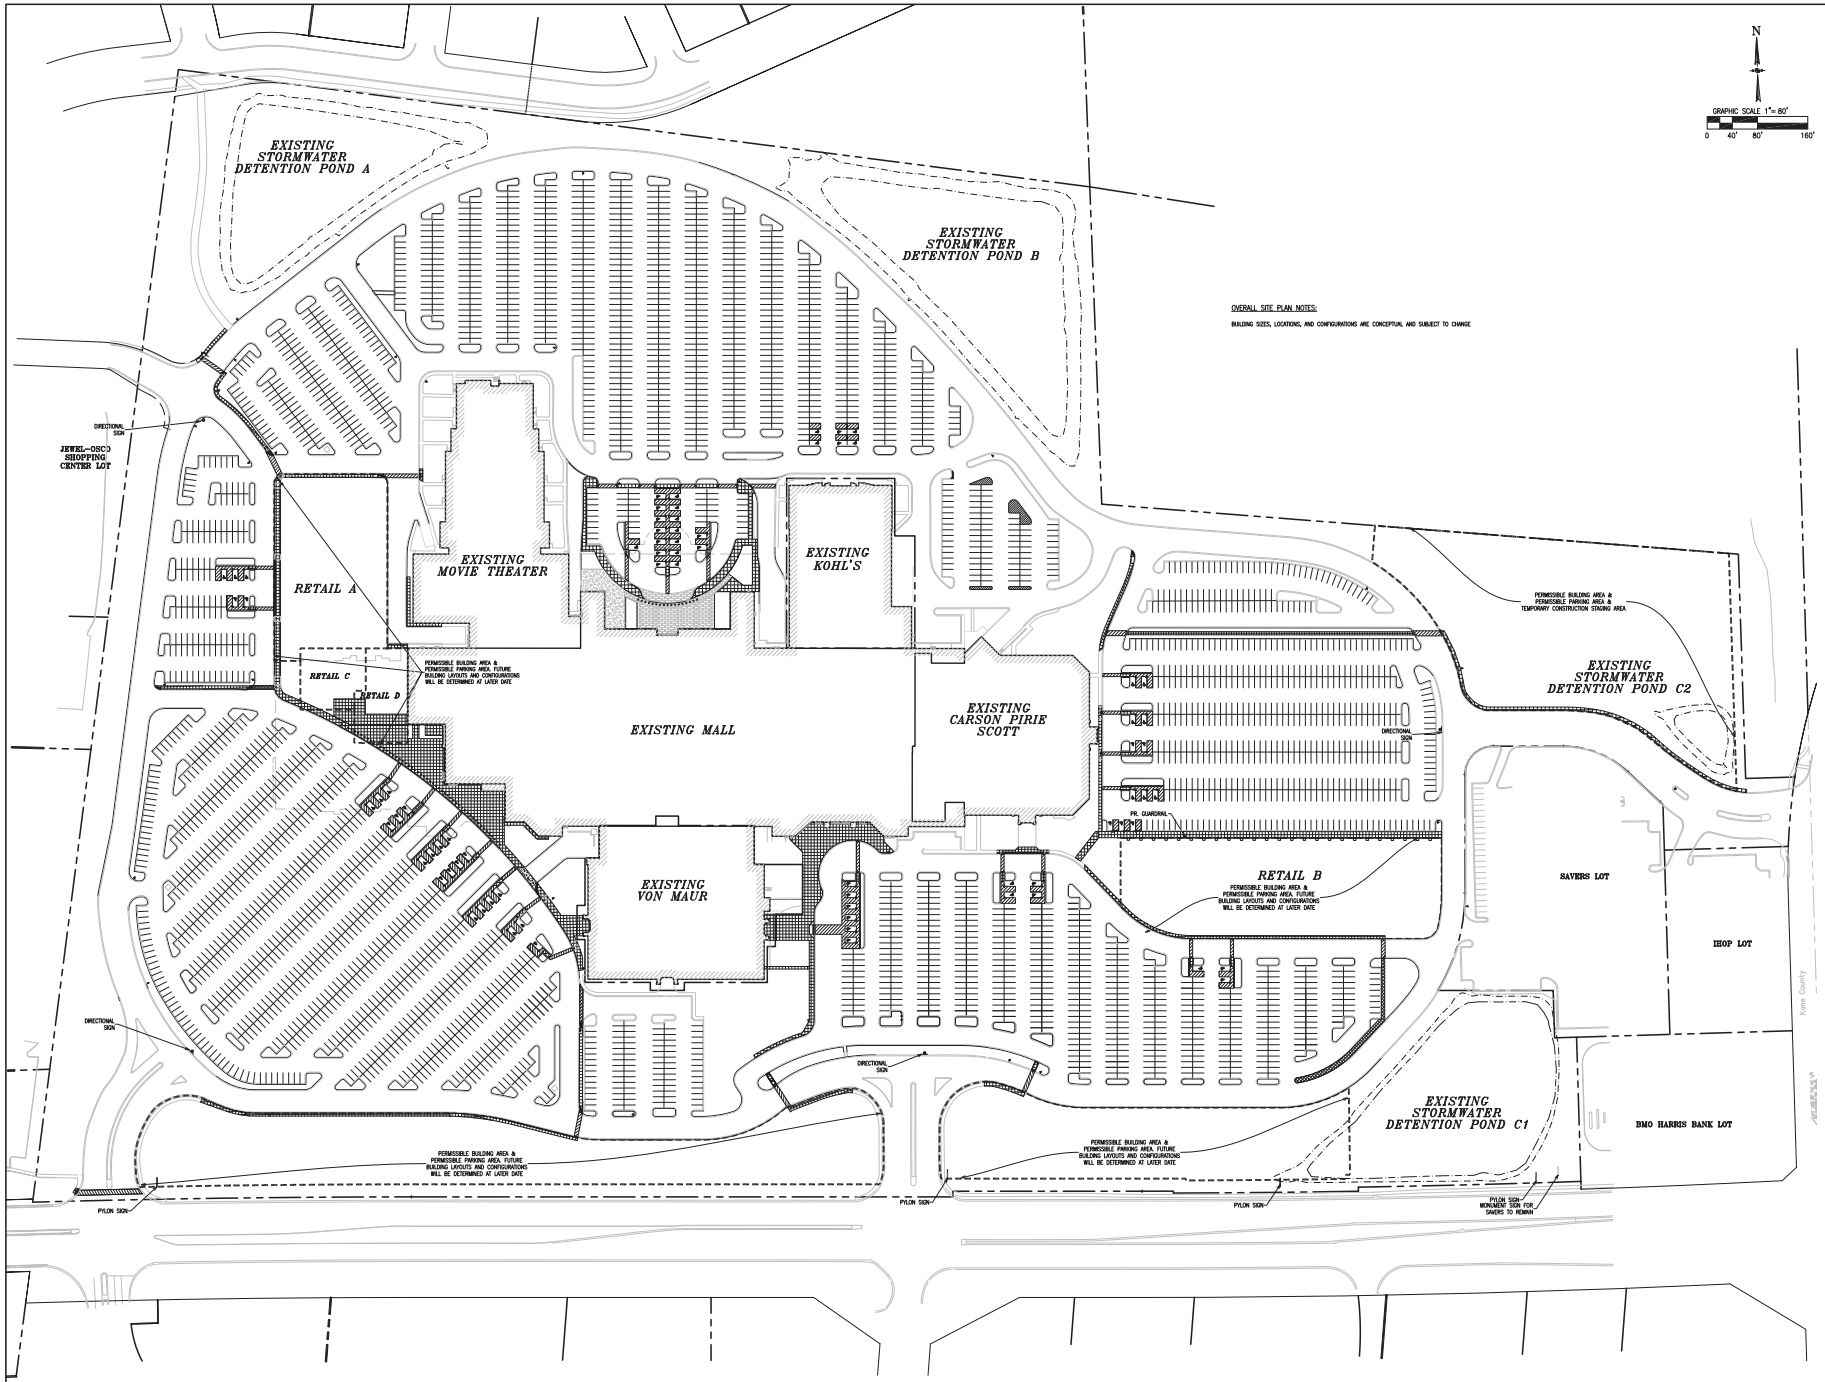

3	REVISED PER SITE PLAN UPDATE	07/17/14
2	REVISED PER CITY	3/14/14
1	ORIGINAL PLAN DATE	3/25/14
#	DESCRIPTION	DATE
DESIGNED BY:	CHECKED BY:	

PRELIMINARY SITE PLAN

THE QUAD ST. CHARLES
3800 E. MAIN STREET
ST. CHARLES, ILLINOIS

JACOB & HEFNER ASSOCIATES
1910 S. Highland Avenue, Suite 100, Lombard, IL 60148
PHONE: (630) 652-4600, FAX: (630) 652-4601
www.jacobandhefner.com

SC 3800 MAIN LLC

1"=80'

F021

EX. 1