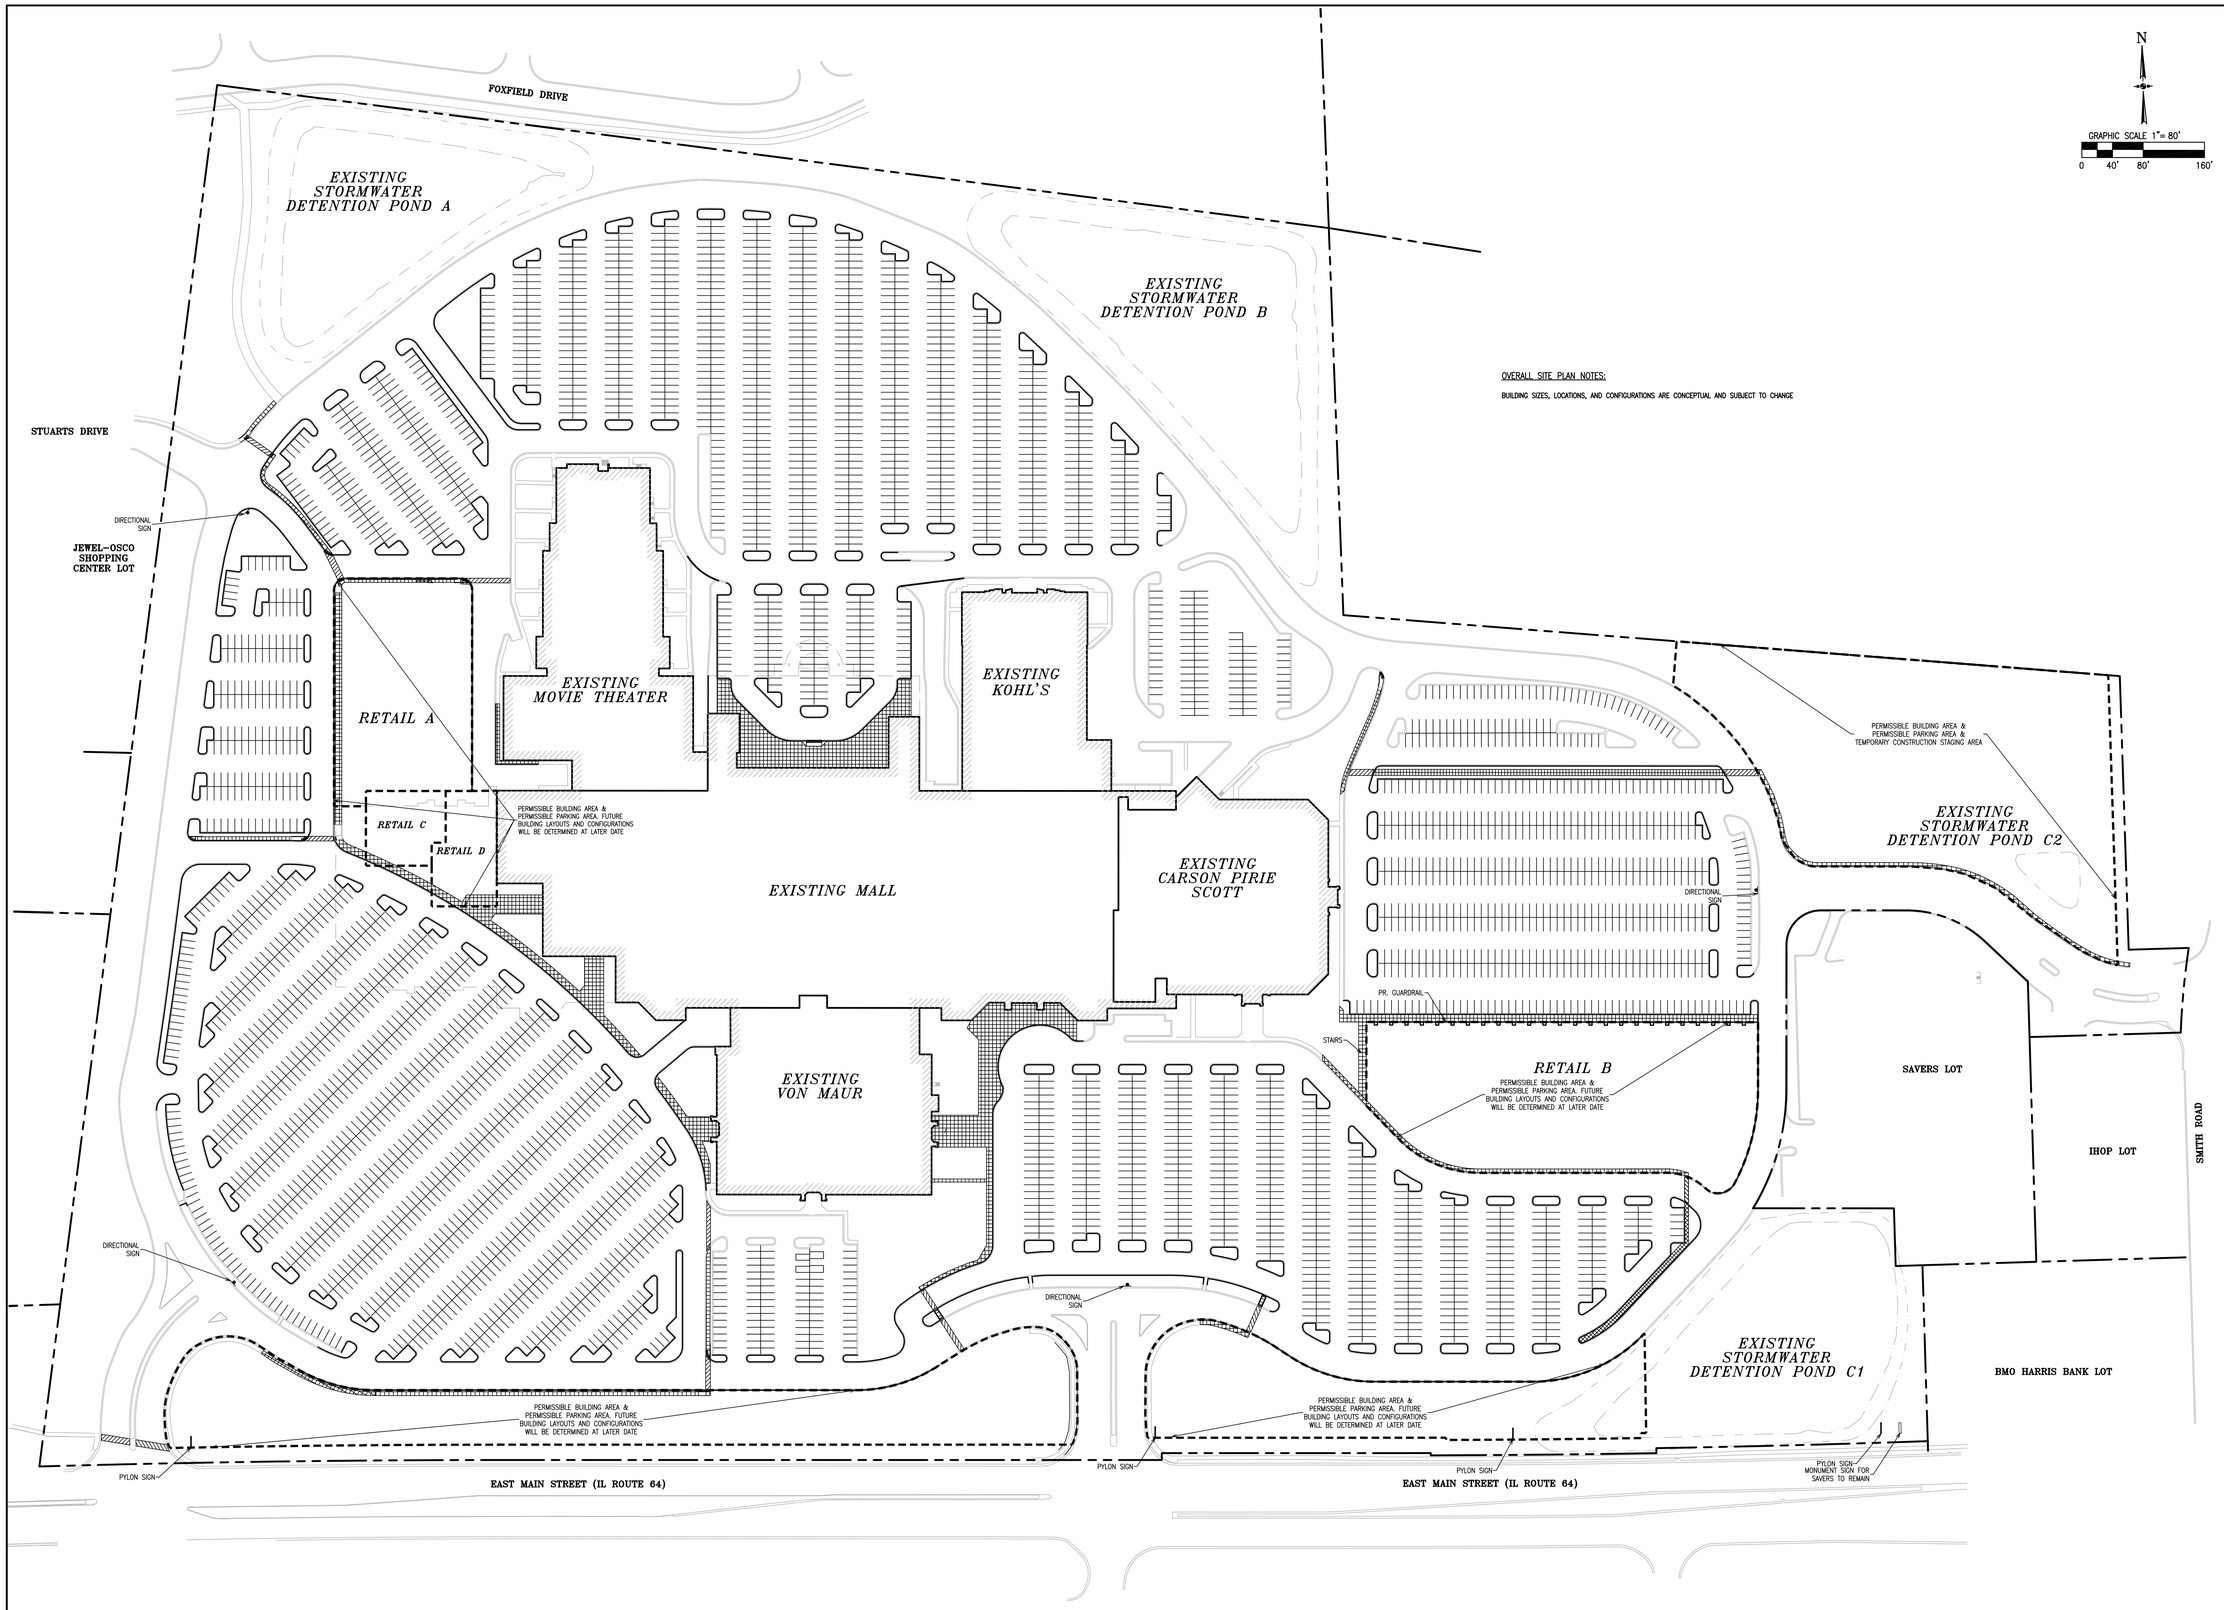

OVERALL SITE PLAN NOTES:

BUILDING SIZES, LOCATIONS, AND CONFIGURATIONS ARE CONCEPTUAL AND SUBJECT TO CHANGE

#	DESCRIPTION	DATE
2	REVISED PER CITY	3/14/14
1	ORIGINAL PLAN DATE	3/13/14

DESIGNED BY: | CHECKED BY:

PRELIMINARY SITE PLAN

THE QUAD ST. CHARLES

3800 E. MAIN STREET
ST. CHARLES, ILLINOIS

JACOB & HEFNER
ASSOCIATES
1910 S. Highland Avenue, Suite 100, Lombard, IL 60148
PHONE: (630) 652-4600, FAX: (630) 652-4601
www.jacobandhefner.com

SC 3800 MAIN, LLC.

1"=80'

F021

EX1