EXHIBIT "B"

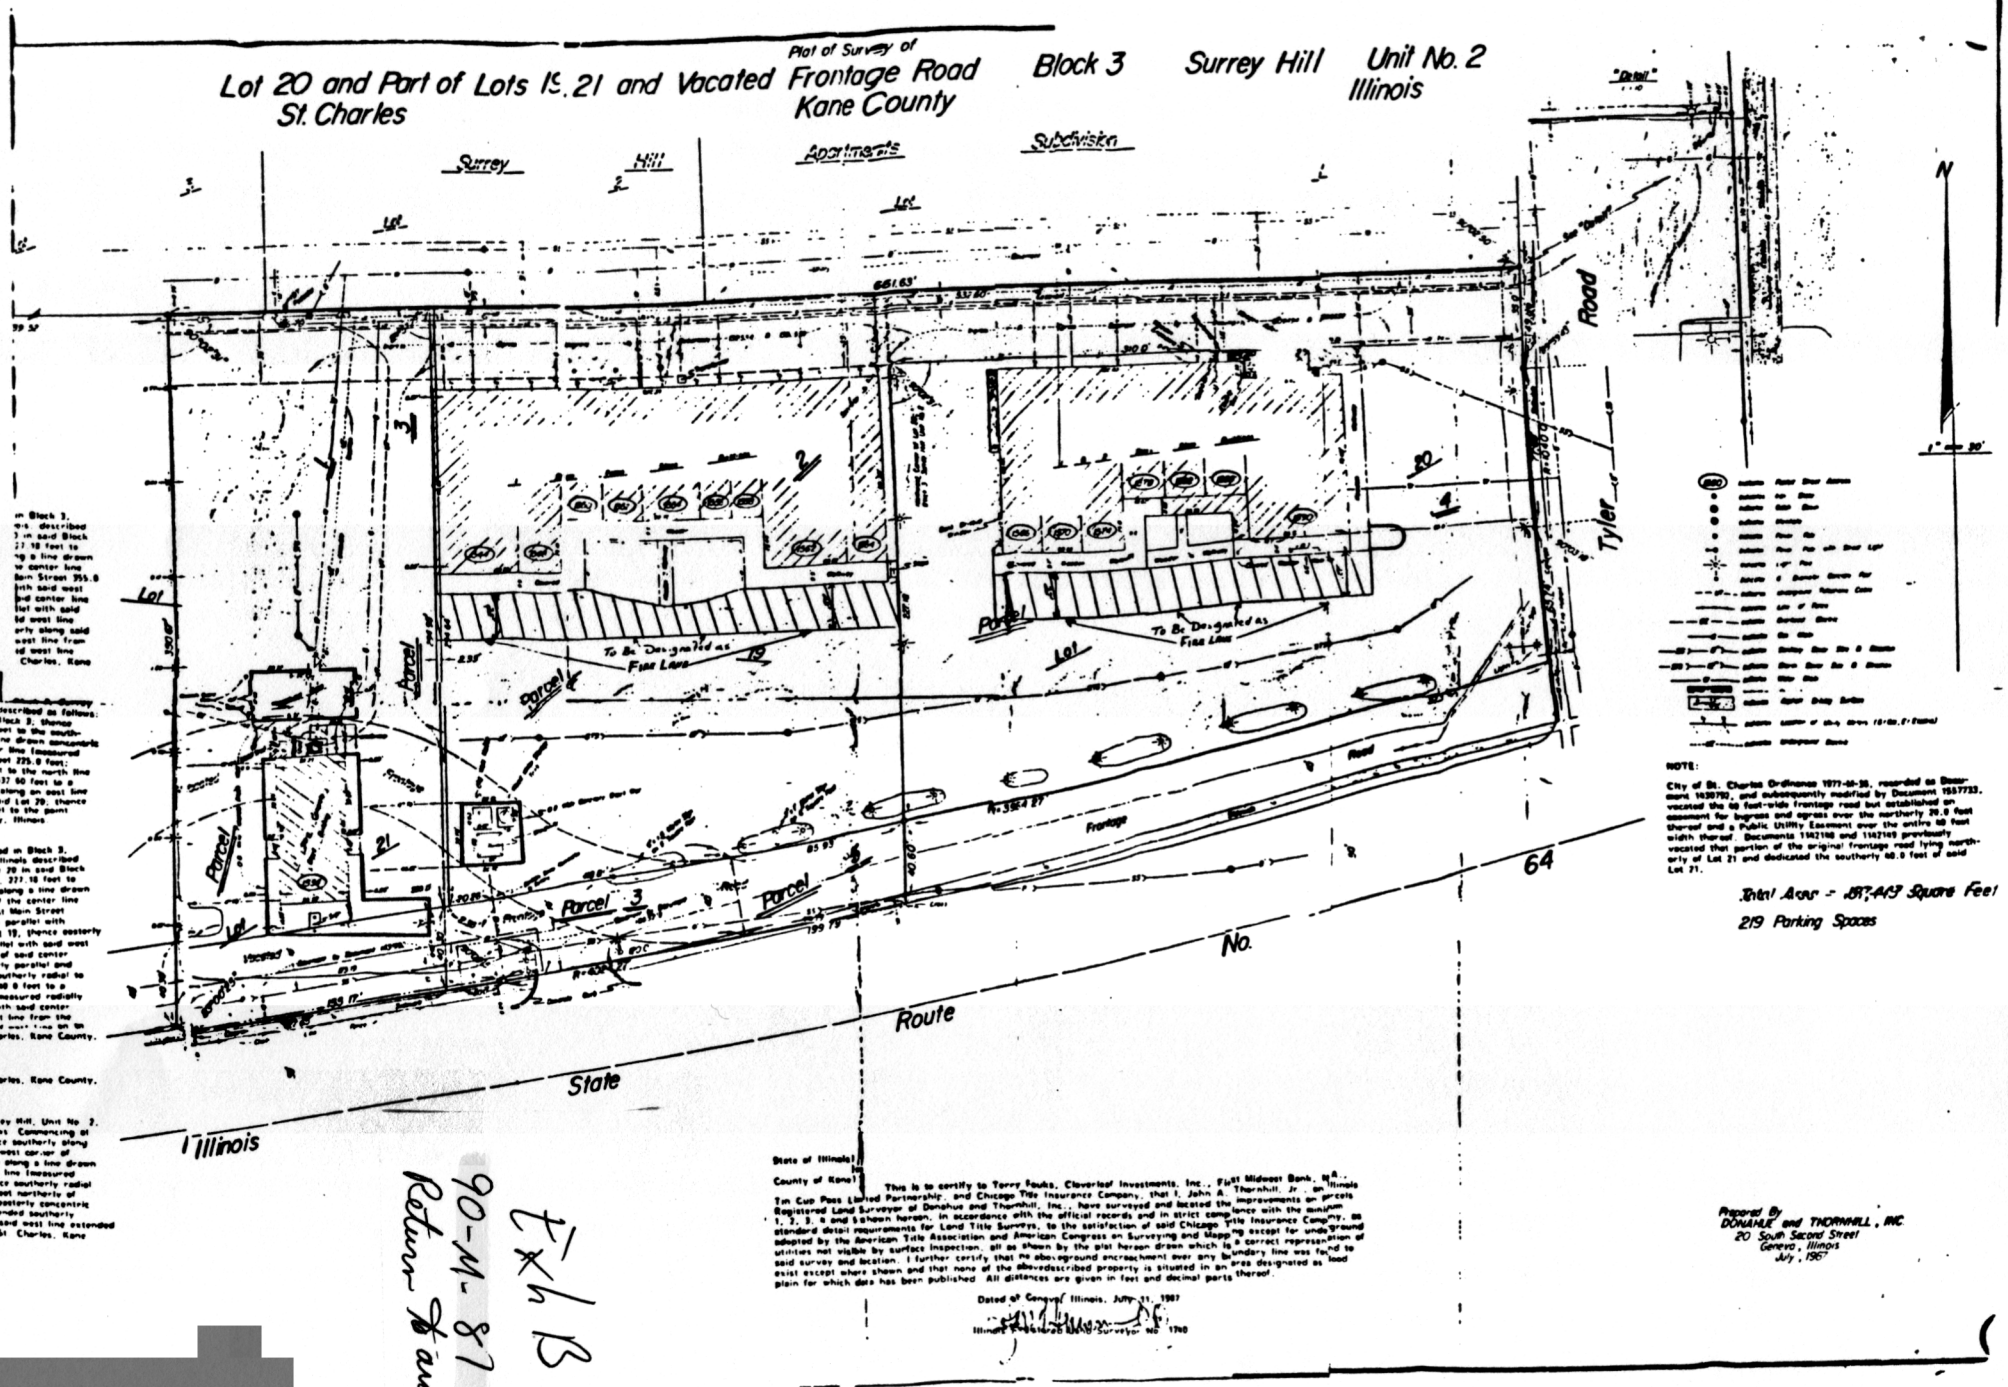

State of Illinois
County of Kane

This is to certify to Terry Fauks, Cleverleaf Investments, Inc., First Midwest Bank, N.A., Tin Cup Pass Limited Partnership, and Chicago Title Insurance Company, that I, John A. Thornhill, Jr., an Illinois Registered Land Surveyor of Donahue and Thornhill, Inc., have surveyed and located the improvements on parcels 1, 2, 3, 4 and 5 shown hereon, in accordance with the official records and in strict compliance with the minimum standard detail requirements for Land Title Surveys, to the satisfaction of said Chicago Title Insurance Company, as adopted by the American Title Association and American Congress on Surveying and Mapping except for underground utilities not visible by surface inspection, all as shown by the plat hereon drawn which is a correct representation of said survey and location. I further certify that no aboveground encroachment over any boundary line was found to exist except where shown and that none of the abovedescribed property is situated in an area designated as load plain for which data has been published. All distances are given in feet and decimal parts thereof.

Dated at Geneva, Illinois, July 11, 1967

Illinois Registered Land Surveyor No. 1740

Exh B
90-M-87
Return to archives