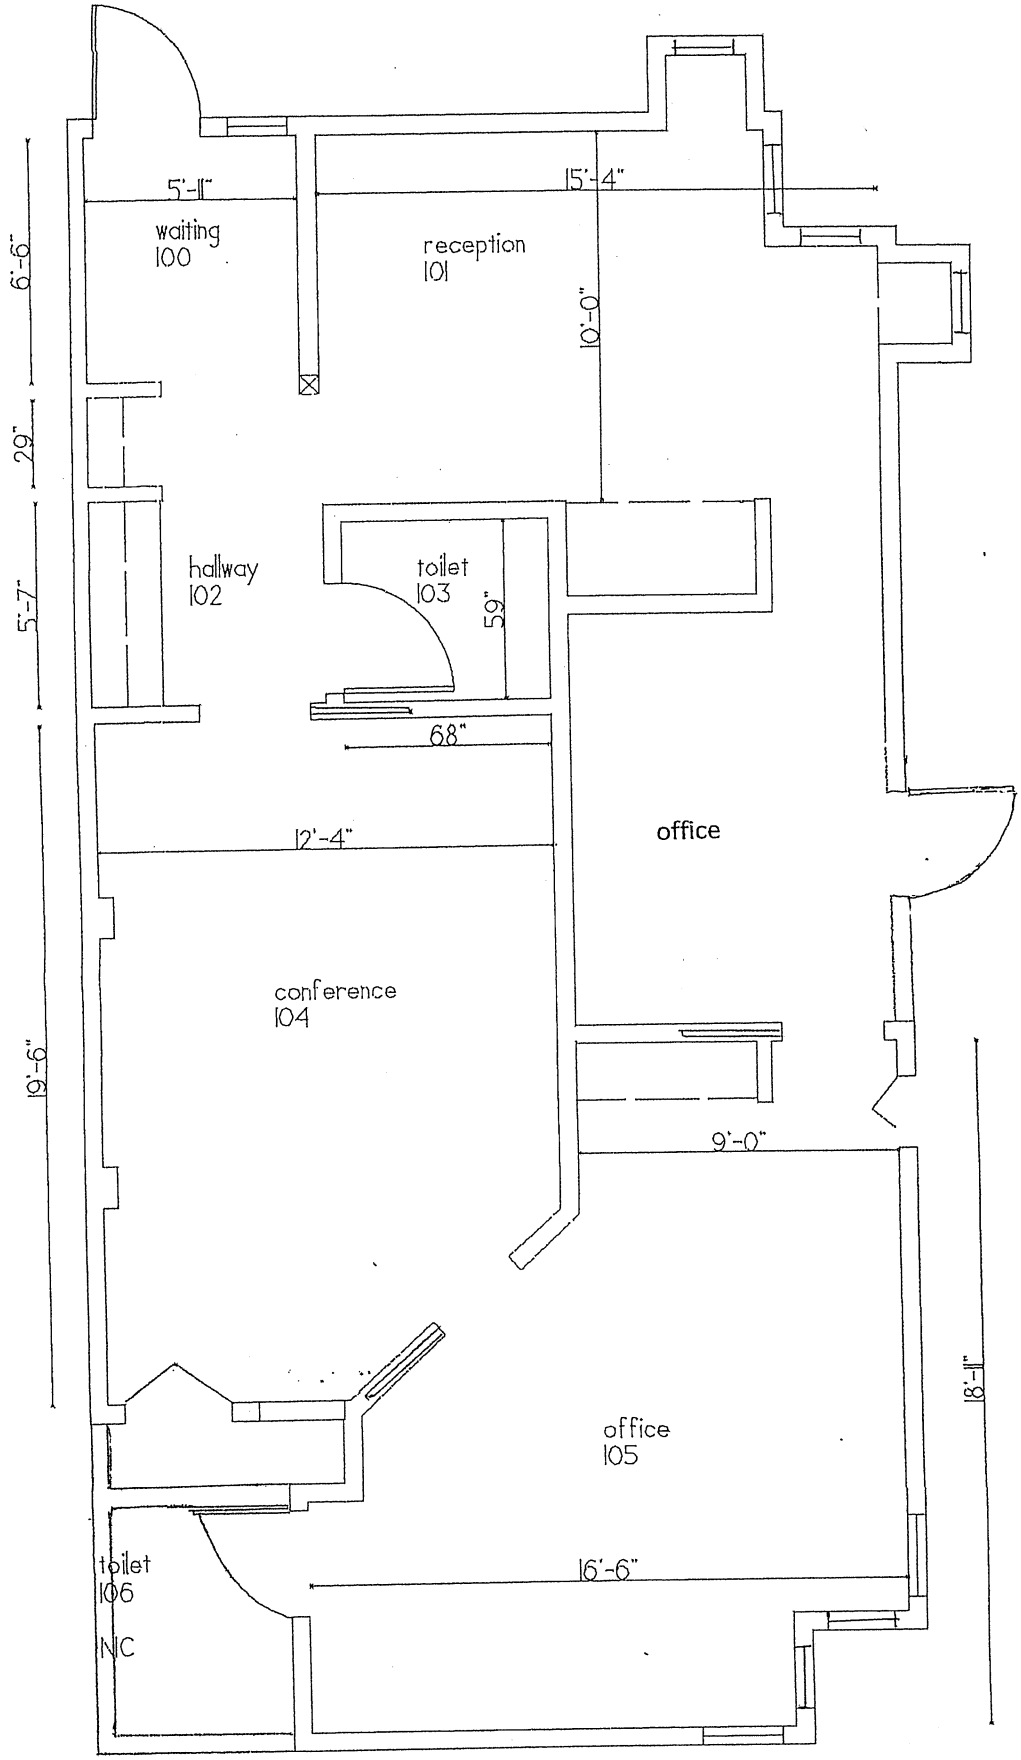

interior layout
scale: 1/4" = 1'-0"